

Amanlane Villa

Working Drawing



*Jl. Amanlane, Seminyak, Kecamatan Kuta,
Kabupaten Badung, Bali 80361*

GUSSDE WASTUBALI
www.gussde.com

Drawing List					
Subset	ID	Layout Name	Scales	Published	Remark
	A.01	Cover		☒	
	A.02	Drawing List	1:1	☒	
A.03 Floor Plans					
	A.03.1	Ground Floor	1:200	☒	
	A.03.2	First Floor	1:200	☒	
	A.03.3	Roof	1:200	☒	
	A.03.4	North & South Elevation	1:200	☒	
	A.03.5	West & East Elevation	1:200	☒	
A.04 Villa 1 Type A					
	A.04.1	Ground Floor Villa 1&2 Type A	1:100	☒	
	A.04.2	First Floor Villa 1&2 Type A	1:100	☒	
	A.04.3	Type A Section 1	1:75	☒	
	A.04.4	Type A Section 2	1:75	☒	
	A.04.5	Type A Section 3	1:75	☒	
A.05 Villa 3 Type B					
	A.05.1	Ground Floor Villa 3 Type B	1:100	☒	
	A.05.2	First Floor Villa 3 Type B	1:100	☒	
	A.05.3	Type B Section 1	1:75	☒	
	A.05.4	Type B Section 2	1:75	☒	
	A.05.5	Type B Section 3	1:75	☒	
A.06 Villa 5 Type C					
	A.06.1	Ground Floor Villa 5 Type C	1:100	☒	
	A.06.2	First Floor Villa 5 Type C	1:100	☒	
	A.06.3	Type C Section 1	1:75	☒	
	A.06.4	Type C Section 2	1:75	☒	
A.07 Floor					
	A.07.1	Floor Schedule Ground Floor	1:200	☒	
	A.07.2	Floor Schedule First Floor	1:200	☒	
A.08 Wall					
	A.08.1	Wall Schedule Ground Floor	1:200	☒	
	A.08.2	Wall Schedule First Floor	1:200	☒	
A.09 Ceiling					
	A.09.1	Ceiling Schedule Ground Floor	1:200	☒	
	A.09.2	Ceiling Schedule First Floor	1:200	☒	
	A.09.3	Ceiling Details	1:10	☒	
	A.09.4	Skylight Canopy Details	1:25	☒	
	A.09.5	Skylight Galam Details	1:10	☒	
	A.09.6	Skylight Glassblock Detail	1:10	☒	

Drawing List					
Subset	ID	Layout Name	Scales	Published	Remark
A.10 Electrical					
	A.10.1	Electrical Schedule Ground Floor	1:200	☒	
	A.10.2	Electrical Schedule First Floor	1:200	☒	
A.11 Door & Window					
	A.11.1	Door & Window Schedule Ground Floor	1:200	☒	
	A.11.2	Door & Window Schedule First Floor	1:200	☒	
	A.11.3	Door Details 01 - 02	1:25	☒	
	A.11.4	Door Details 03	1:25	☒	
	A.11.5	Door Details 04	1:25	☒	
	A.11.6	Door Details 05	1:25	☒	
	A.11.7	Door Details 06 - 07	1:25	☒	
	A.11.8	Door Details 08 - 09	1:25	☒	
	A.11.9	Window Details 01	1:25	☒	
	A.11.10	Window Details 02	1:25	☒	
	A.11.11	Window Details 03 - 04	1:25	☒	
	A.11.12	Window Details 05 - 06	1:25	☒	
	A.11.13	Window Details 07 - 08	1:25	☒	
	A.11.14	Window Details 09 - 10	1:25	☒	
	A.11.15	Gate 1 Details	1:25	☒	
	A.11.16	Gate 2 Details	1:25	☒	
	A.11.17	Gate Section Details	1:20	☒	
A.12 Details					
	A.12.1	Details Ground Floor	1:200	☒	
	A.12.2	Details First Floor	1:200	☒	
	A.12.3	Wood Grille Facade Villa 1 & 2	1:75	☒	
	A.12.4	Wood Grille Facade Villa 3 & 4	1:75	☒	
	A.12.5	Wood Grille Facade Villa 5	1:75	☒	
	A.12.6	Planter Box Villa 1 Ground Floor	1:20	☒	
	A.12.7	Paving Entrance Detail	1:20	☒	
	A.12.8	Pool Detail	1:50	☒	
	A.12.9	Waterfall Detail	1:20	☒	
	A.12.10	Stair & Railing 1 Detail (V1 & V2)	1:50	☒	
	A.12.11	Stair & Railing 2 Detail (V3)	1:50	☒	
	A.12.12	Stair & Railing 3 Detail (V4)	1:50	☒	
	A.12.13	Stair & Railing 4 Detail (V5)	1:50	☒	
	A.12.14	Bathroom 1 Detail	1:50	☒	
	A.12.15	Bathroom 2 Detail	1:50	☒	
	A.12.16	Kitchen Island Detail	1:20, 1:200	☒	
	A.12.17	Kitchen Sink Detail	1:30	☒	

Architecture & Interior

GUSSDE
Awareness Architecture
www.gussde.com

design@gussde.com
wa +62 881 0828 81199

Jl Patih Nambi Gg. Pratama II No. 3
Denpasar Bali / 80116

PROJECT

Amanlane Villa

CLIENT

Mr. Rizal

GENERAL NOTES

All representations are the property of GUSSDE Wastubali Architecture, and may not be reproduced without written permission.
The dimensions indicated in the drawing must be cross-checked with the actual dimensions on the site. Should the dimensions deviate, the contractor shall produce shop drawings to amalgamate GUSSDE Wastubali Architecture's design intention with the actual site dimension. No reproduction of GUSSDE Wastubali Architecture's drawing is allowed.
The contractor should cross-checked all dimensions of fittings with those in the OMS. Any contradiction should be raised immediately.

DRAWING STATUS

DRAWING NAME

Drawing List

LAYOUT ID

A.02

DRAWING SCALE

1:1

DRAWING DATE

31/08/2024

MODIFIED BY

DATE

CHECKED BY

DATE

PROJECT
Amanlane Villa

CLIENT
Mr. Rizal

GENERAL NOTES
All representations are the property of GUSSDE Wastubali Architecture, and may not be reproduced without written permission.
The dimensions indicated in the drawing must be cross-checked with the actual dimensions on the site. Should the dimensions deviate, the contractor shall produce shop drawings to amalgamate GUSSDE Wastubali Architecture's design intention with the actual site dimension. No reproduction of GUSSDE Wastubali Architecture's drawing is allowed.
The contractor should cross-checked all dimensions of fittings with those in the OMS. Any contradiction should be raised immediately.

DRAWING STATUS

DRAWING NAME
Ground Floor


LAYOUT ID
A.03.1

DRAWING SCALE
1:200


DRAWING DATE
31/08/2024

MODIFIED BY DATE

CHECKED BY DATE

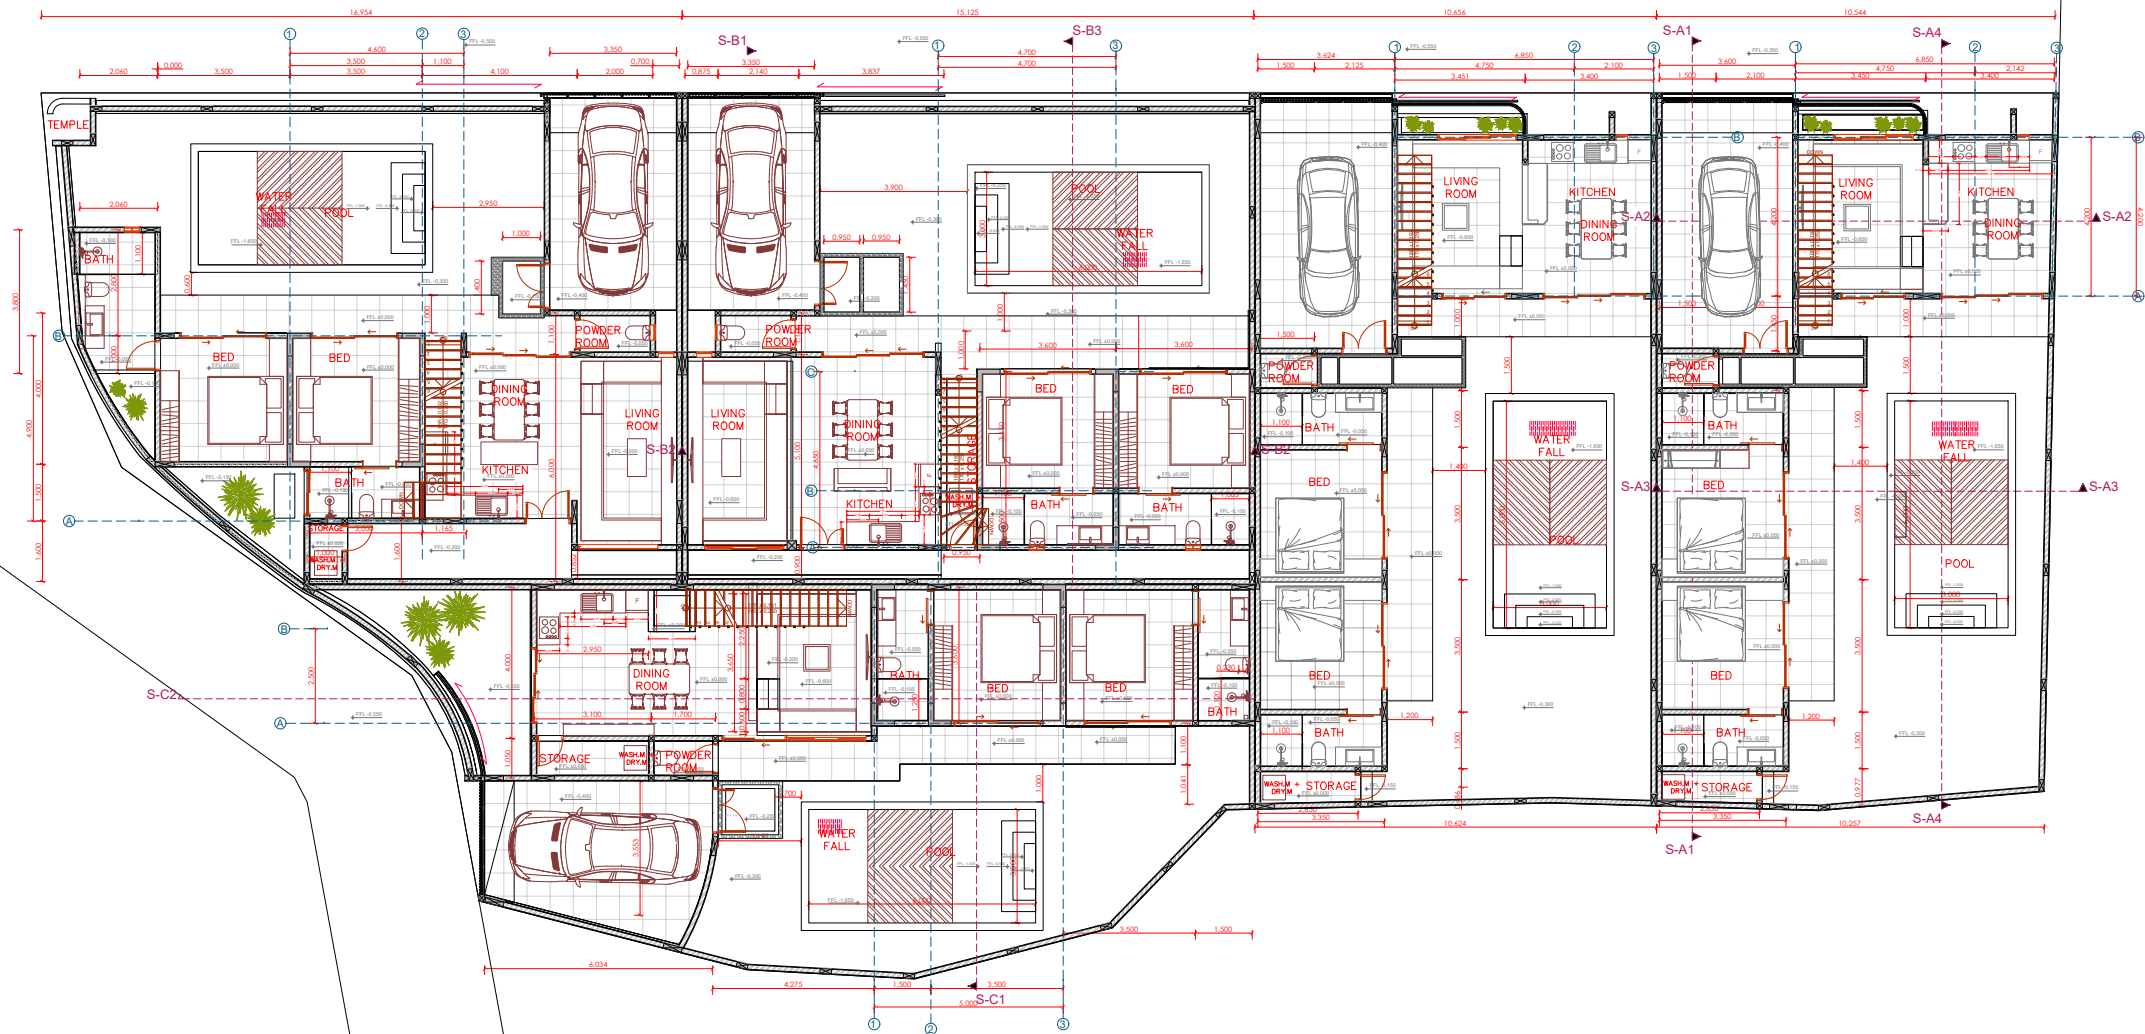

A.03.1	Ground Floor
1:200	

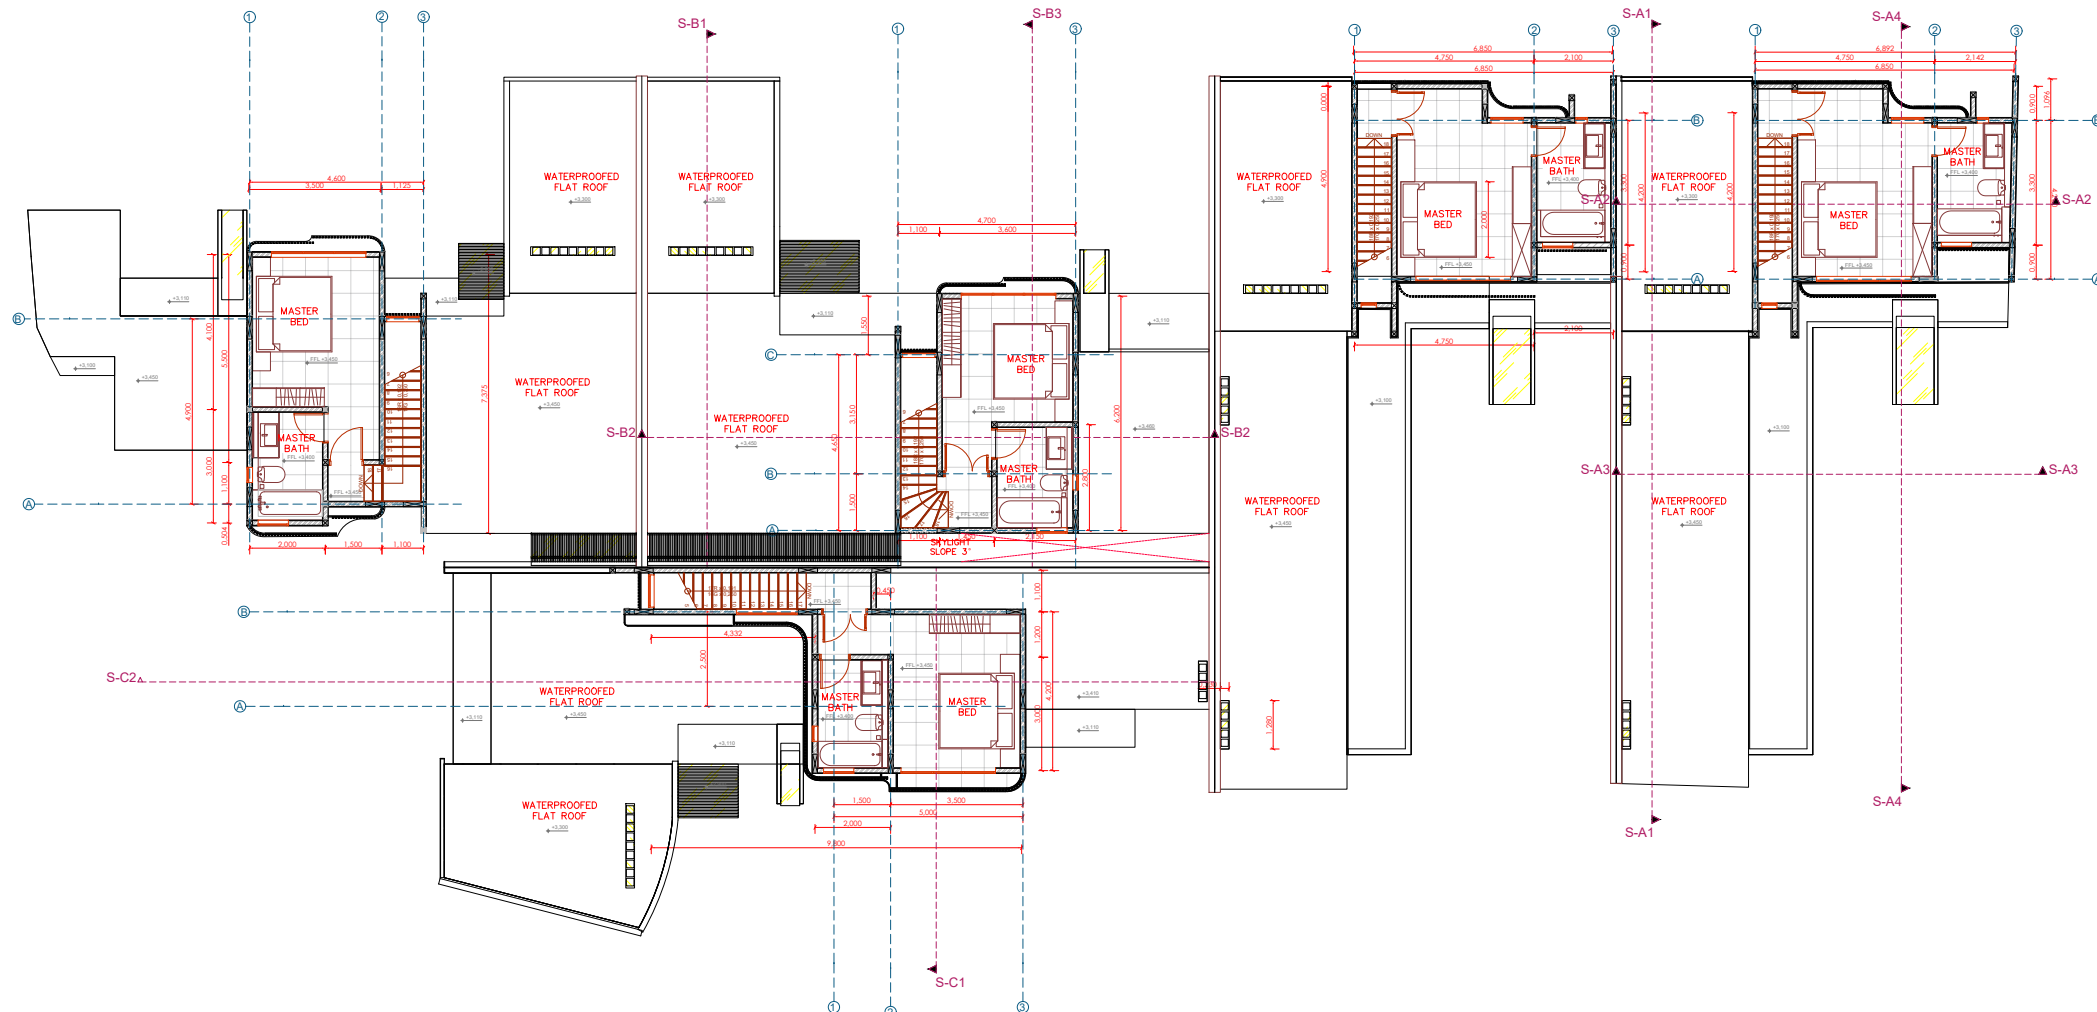

A.03.2	First Floor
1:200	

Architecture & Interior
GUSSDE
Awareness Architecture
www.gussde.com
design@gussde.com
wa +62 881 0828 81199
Jl Patih Nambi Gg. Pratama II No. 3
Denpasar Bali / 80116

PROJECT
Amanlane Villa

CLIENT
Mr. Rizal

GENERAL NOTES
All representations are the property of GUSSDE Wastubali Architecture, and may not be reproduced without written permission.
The dimensions indicated in the drawing must be cross-checked with the actual dimensions on the site. Should the dimensions deviate, the contractor shall produce shop drawings to amalgamate GUSSDE Wastubali Architecture's design intention with the actual site dimension. No reproduction of GUSSDE Wastubali Architecture's drawing is allowed.
The contractor should cross-checked all dimensions of fittings with those in the OMS. Any contradiction should be raised immediately.

DRAWING STATUS

DRAWING NAME
First Floor

LAYOUT ID
A.03.2

DRAWING SCALE
1:200

DRAWING DATE
31/08/2024

MODIFIED BY DATE

CHECKED BY DATE



PROJECT

Amanlane Villa

CLIENT

Mr. Rizal

GENERAL NOTES

All representations are the property of GUSSDE Wastubali Architecture, and may not be reproduced without written permission.
The dimensions indicated in the drawing must be cross-checked with the actual dimensions on the site. Should the dimensions deviate, the contractor shall produce shop drawings to amalgamate GUSSDE Wastubali Architecture's design intention with the actual site dimension. No reproduction of GUSSDE Wastubali Architecture's drawing is allowed.
The contractor should cross-checked all dimensions of fittings with those in the OMS. Any contradiction should be raised immediately.

DRAWING STATUS

DRAWING NAME

Roof

LAYOUT ID

A.03.3

DRAWING SCALE

1:200

DRAWING DATE


31/08/2024

MODIFIED BY



DATE

CHECKED BY

DATE

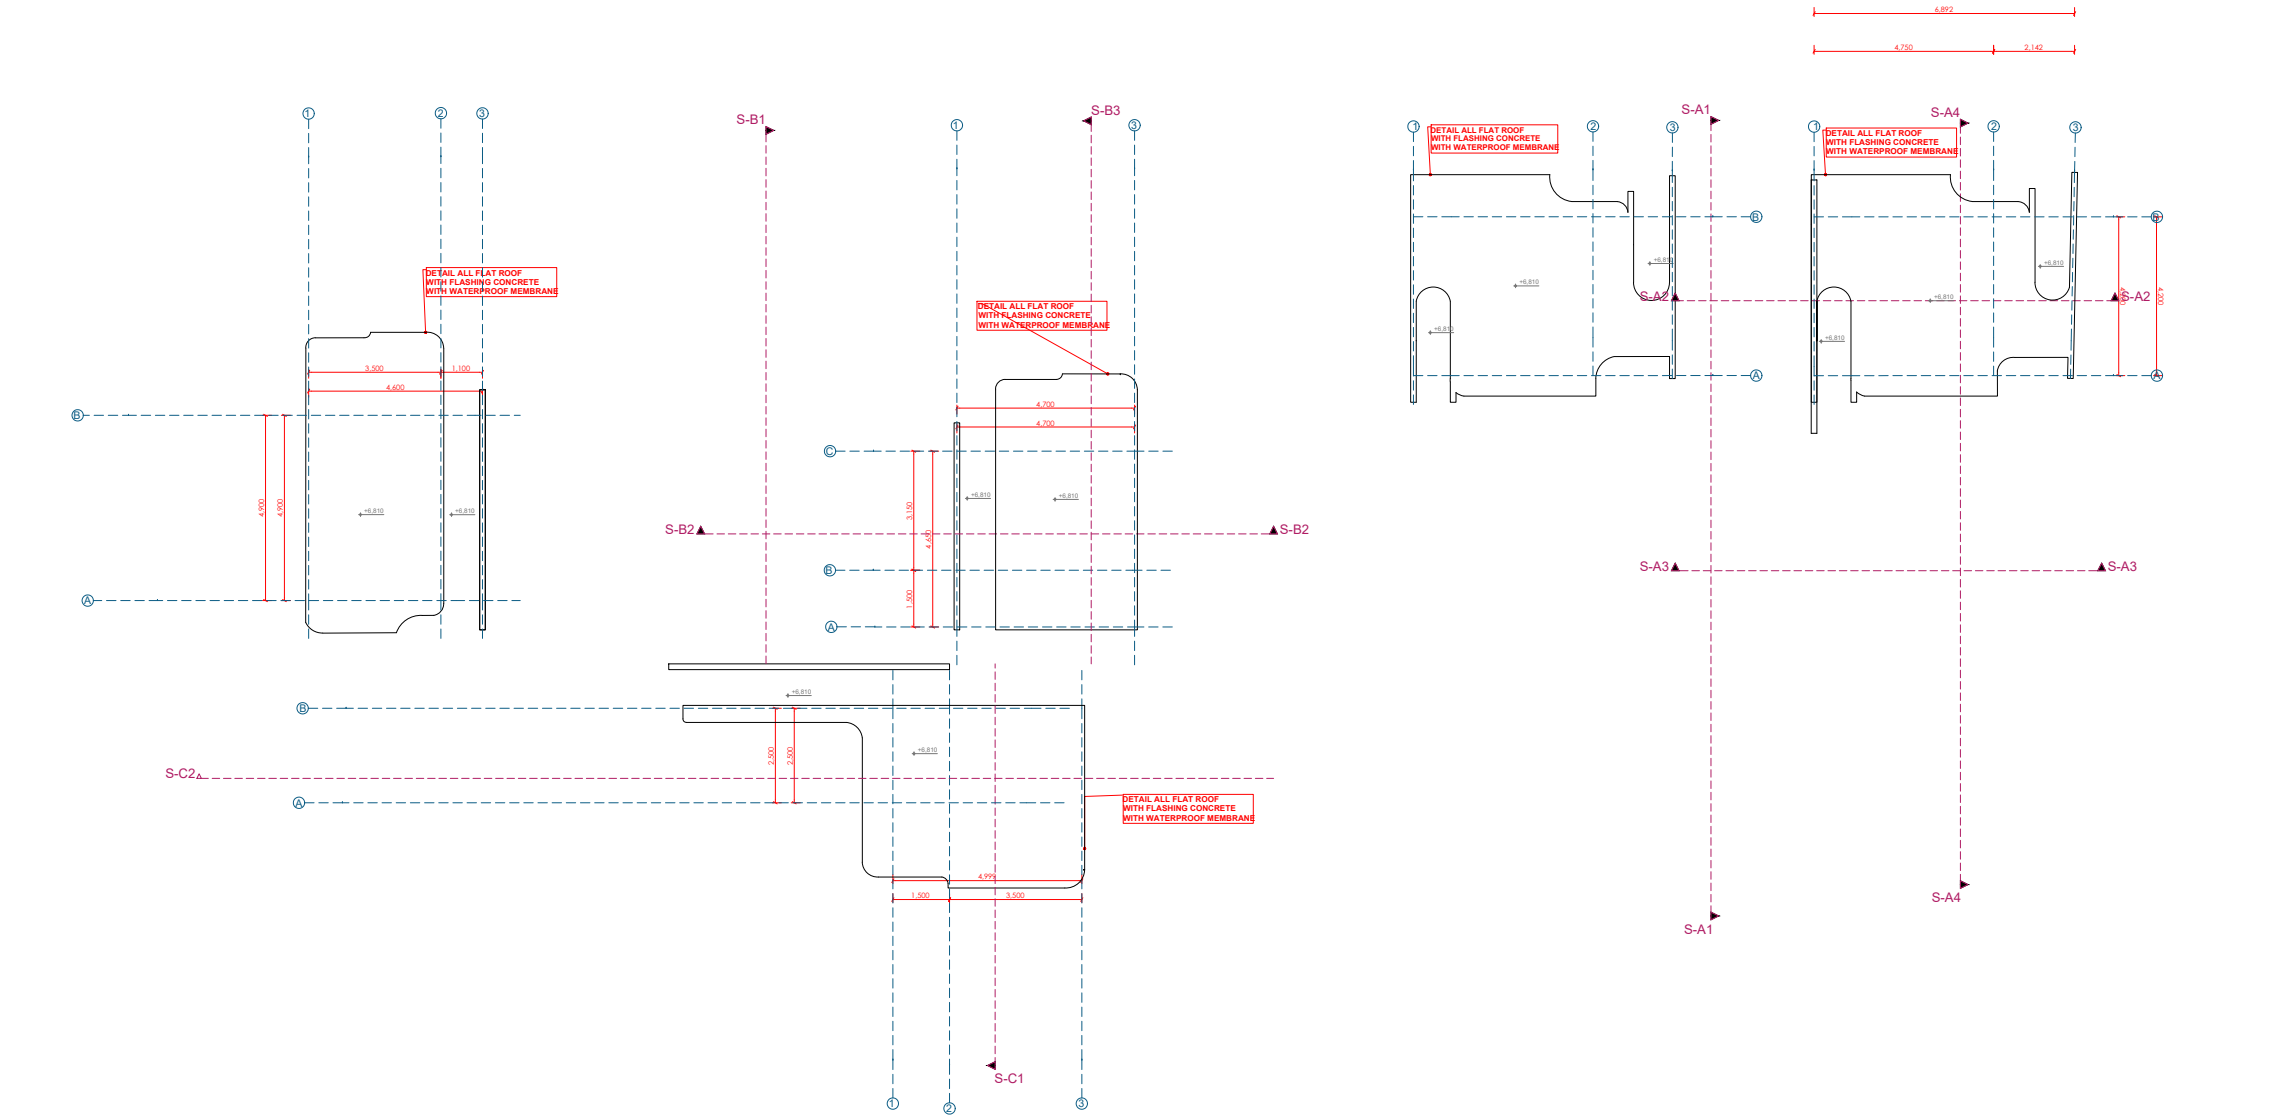

A.03.3	Roof
1:200	

  

PROJECT

CLIENT

GENERAL NOTES

DRAWING STATUS	
1	2
3	4
5	6
99	100

DRAWING NAME

LAYOUT ID

DRAWING SCALE


DRAWING DATE

MODIFIED BY


DATE

CHECKED BY


DATE

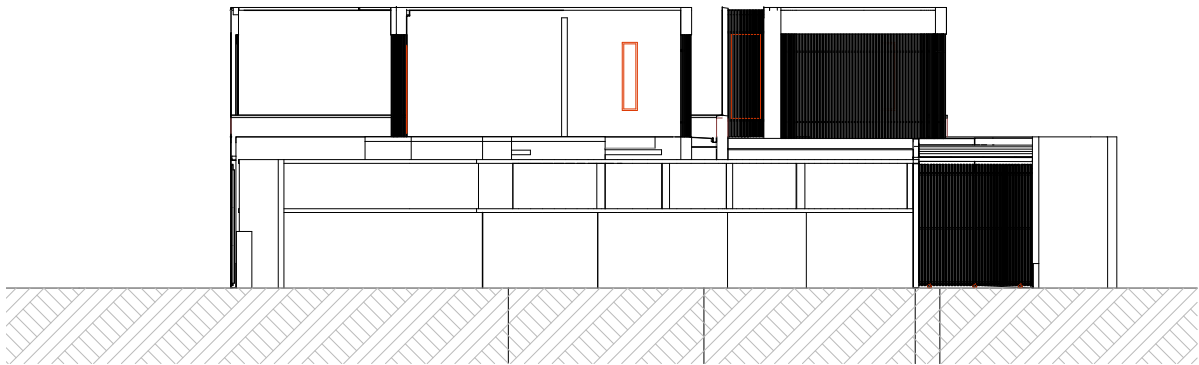


West Elevation	
1:200	

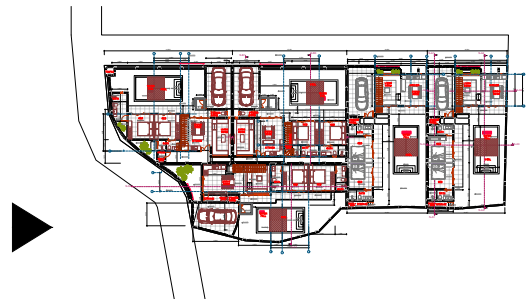

Key Plan

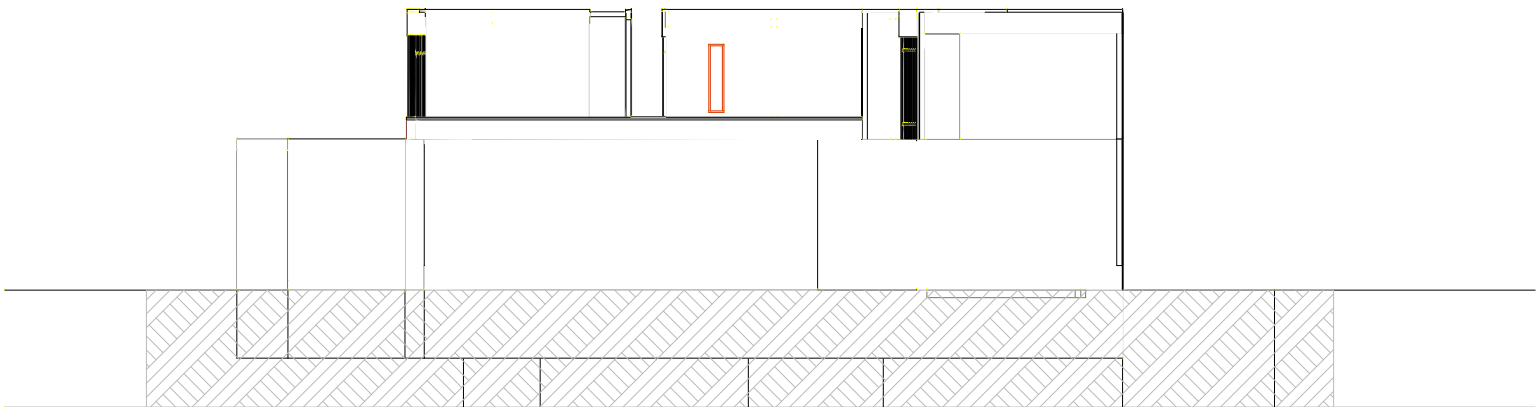

East Elevation	
1:200	

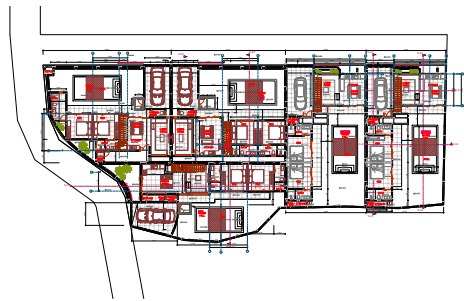

Key Plan

Architecture & Interior
GUSSDE
Awareness Architecture
www.gussde.com
design@gussde.com
wa +62 881 0828 81199
Jl Patih Nambi Gg. Pratama II No. 3
Denpasar Bali / 80116

PROJECT

Amanlane Villa

CLIENT

Mr. Rizal

GENERAL NOTES

All representations are the property of GUSSDE Wastubali Architecture, and may not be reproduced without written permission.
The dimensions indicated in the drawing must be cross-checked with the actual dimensions on the site. Should the dimensions deviate, the contractor shall produce shop drawings to amalgamate GUSSDE Wastubali Architecture's design intention with the actual site dimension. No reproduction of GUSSDE Wastubali Architecture's drawing is allowed.
The contractor should cross-checked all dimensions of fittings with those in the OMS. Any contradiction should be raised immediately.

DRAWING STATUS

DRAWING NAME

West & East Elevation

LAYOUT ID

A.03.5

DRAWING SCALE

1:200

DRAWING DATE


31/08/2024

MODIFIED BY

DATE

CHECKED BY

DATE

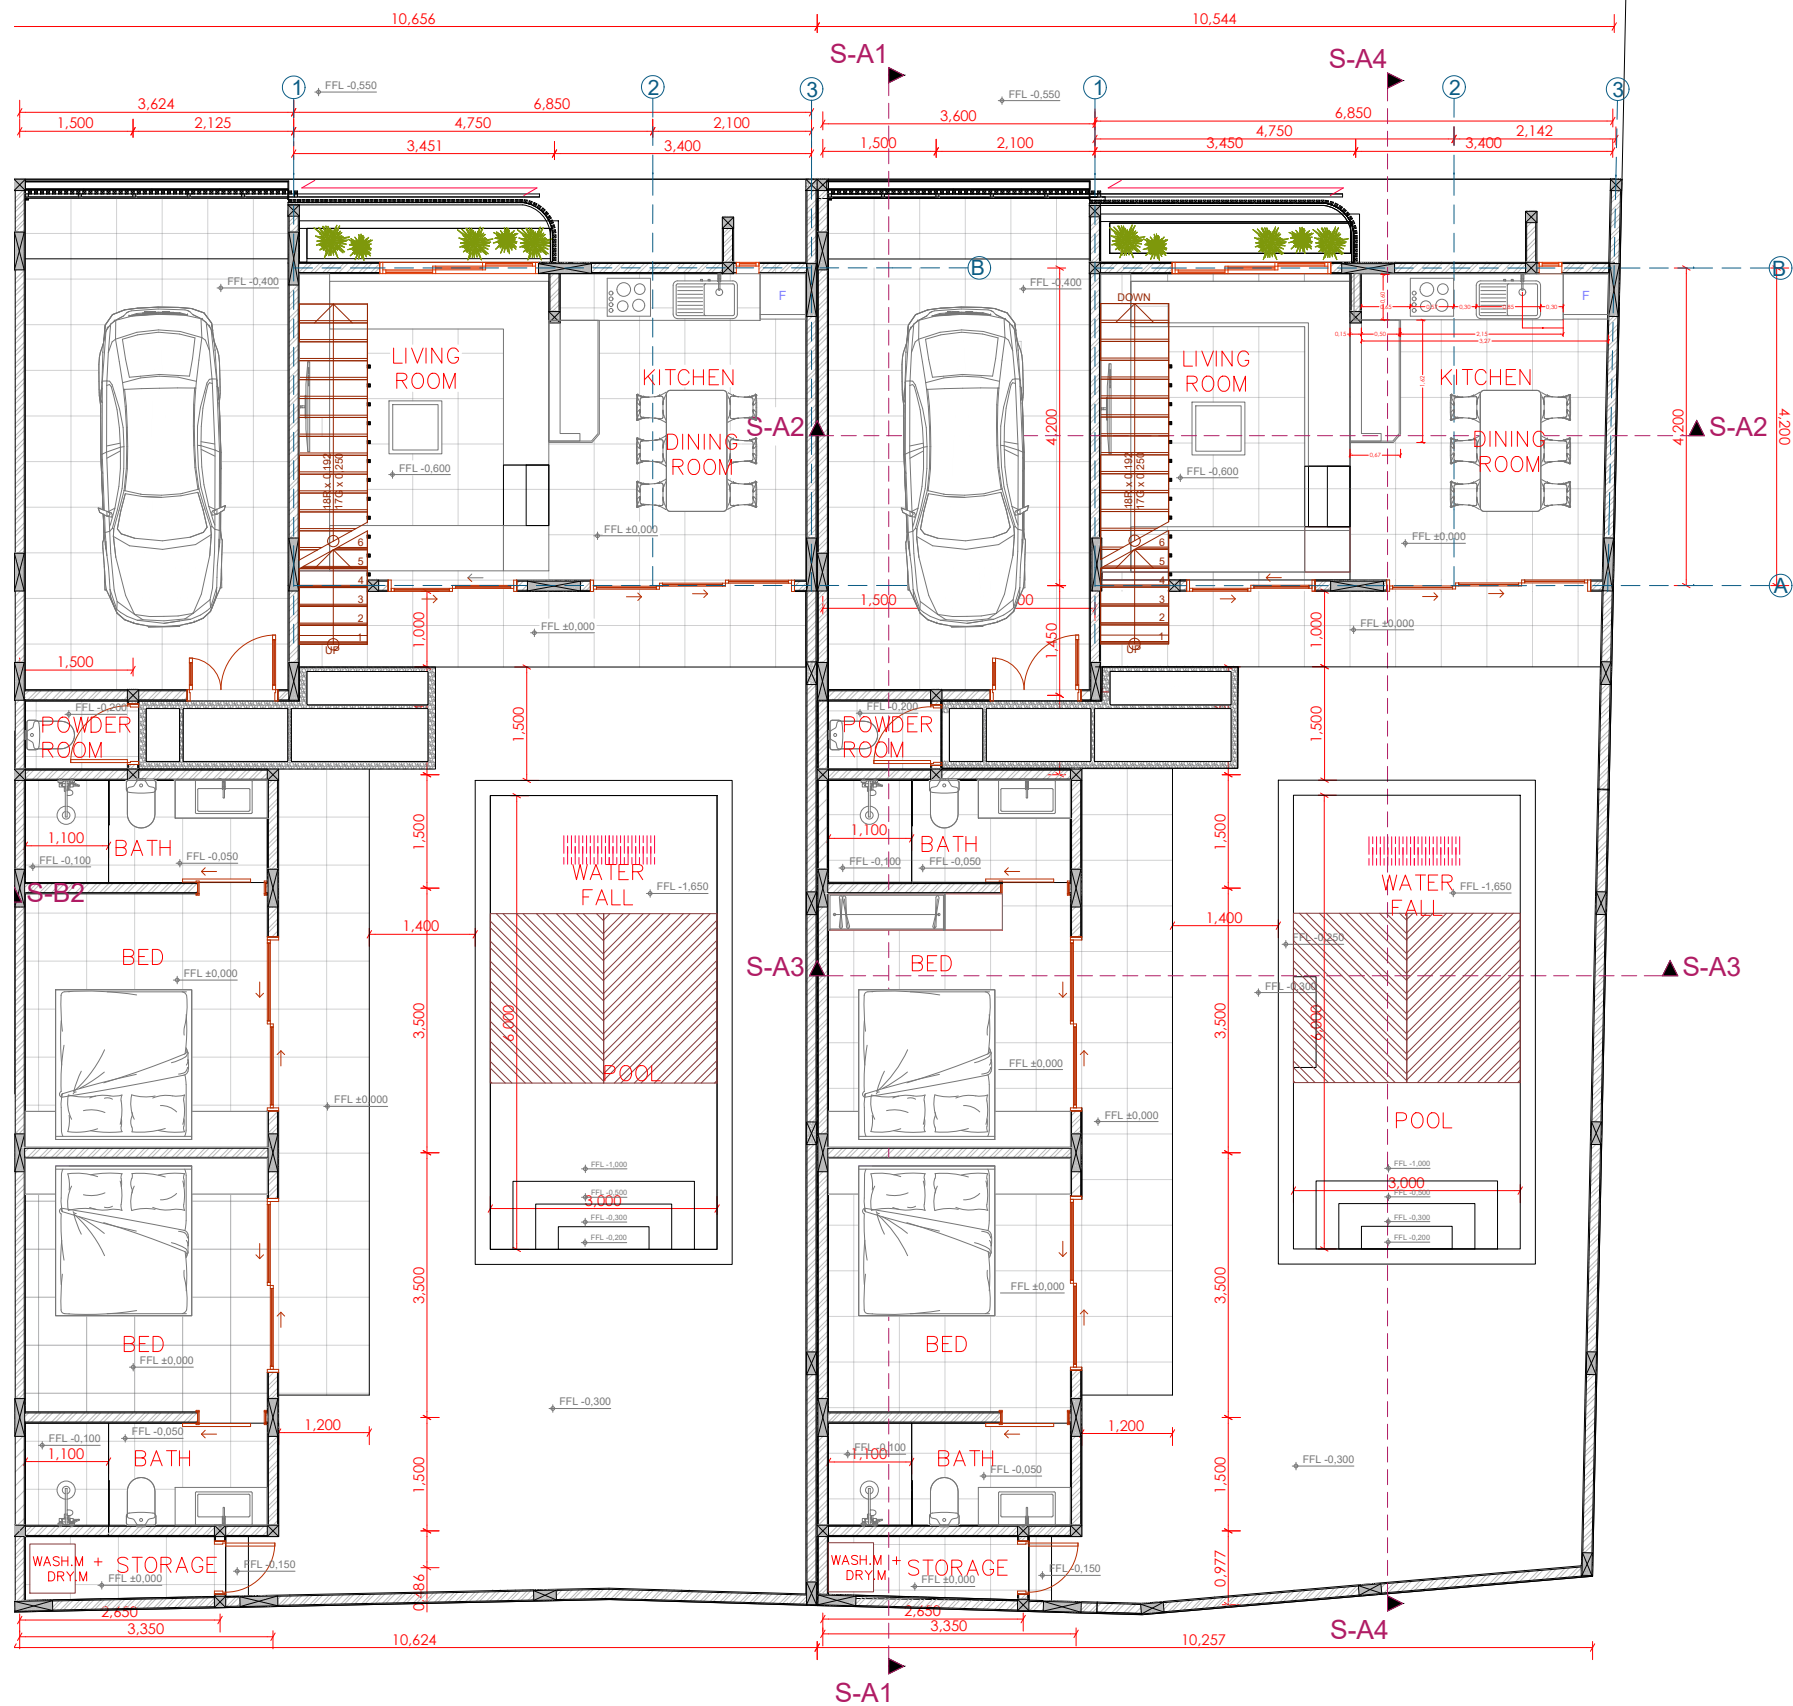

A.04.1	Ground Floor
1:100	

Architecture & Interior
GUSSDE
Awareness Architecture
www.gussde.com

design@gussde.com
wa +62 881 0828 81199

Jl Patih Nambi Gg. Pratama II No. 3
Denpasar Bali / 80116

PROJECT

Amanlane Villa

CLIENT

Mr. Rizal

GENERAL NOTES

All representations are the property of GUSSDE Wastubali Architecture, and may not be reproduced without written permission.
The dimensions indicated in the drawing must be cross-checked with the actual dimensions on the site. Should the dimensions deviate, the contractor shall produce shop drawings to amalgamate GUSSDE Wastubali Architecture's design intention with the actual site dimension. No reproduction of GUSSDE Wastubali Architecture's drawing is allowed.
The contractor should cross-checked all dimensions of fittings with those in the OMS. Any contradiction should be raised immediately.

DRAWING STATUS

DRAWING NAME

Ground Floor Villa 1&2 Type A

LAYOUT ID

A.04.1

DRAWING SCALE

1:100

DRAWING DATE


31/08/2024

MODIFIED BY

DATE

CHECKED BY

DATE

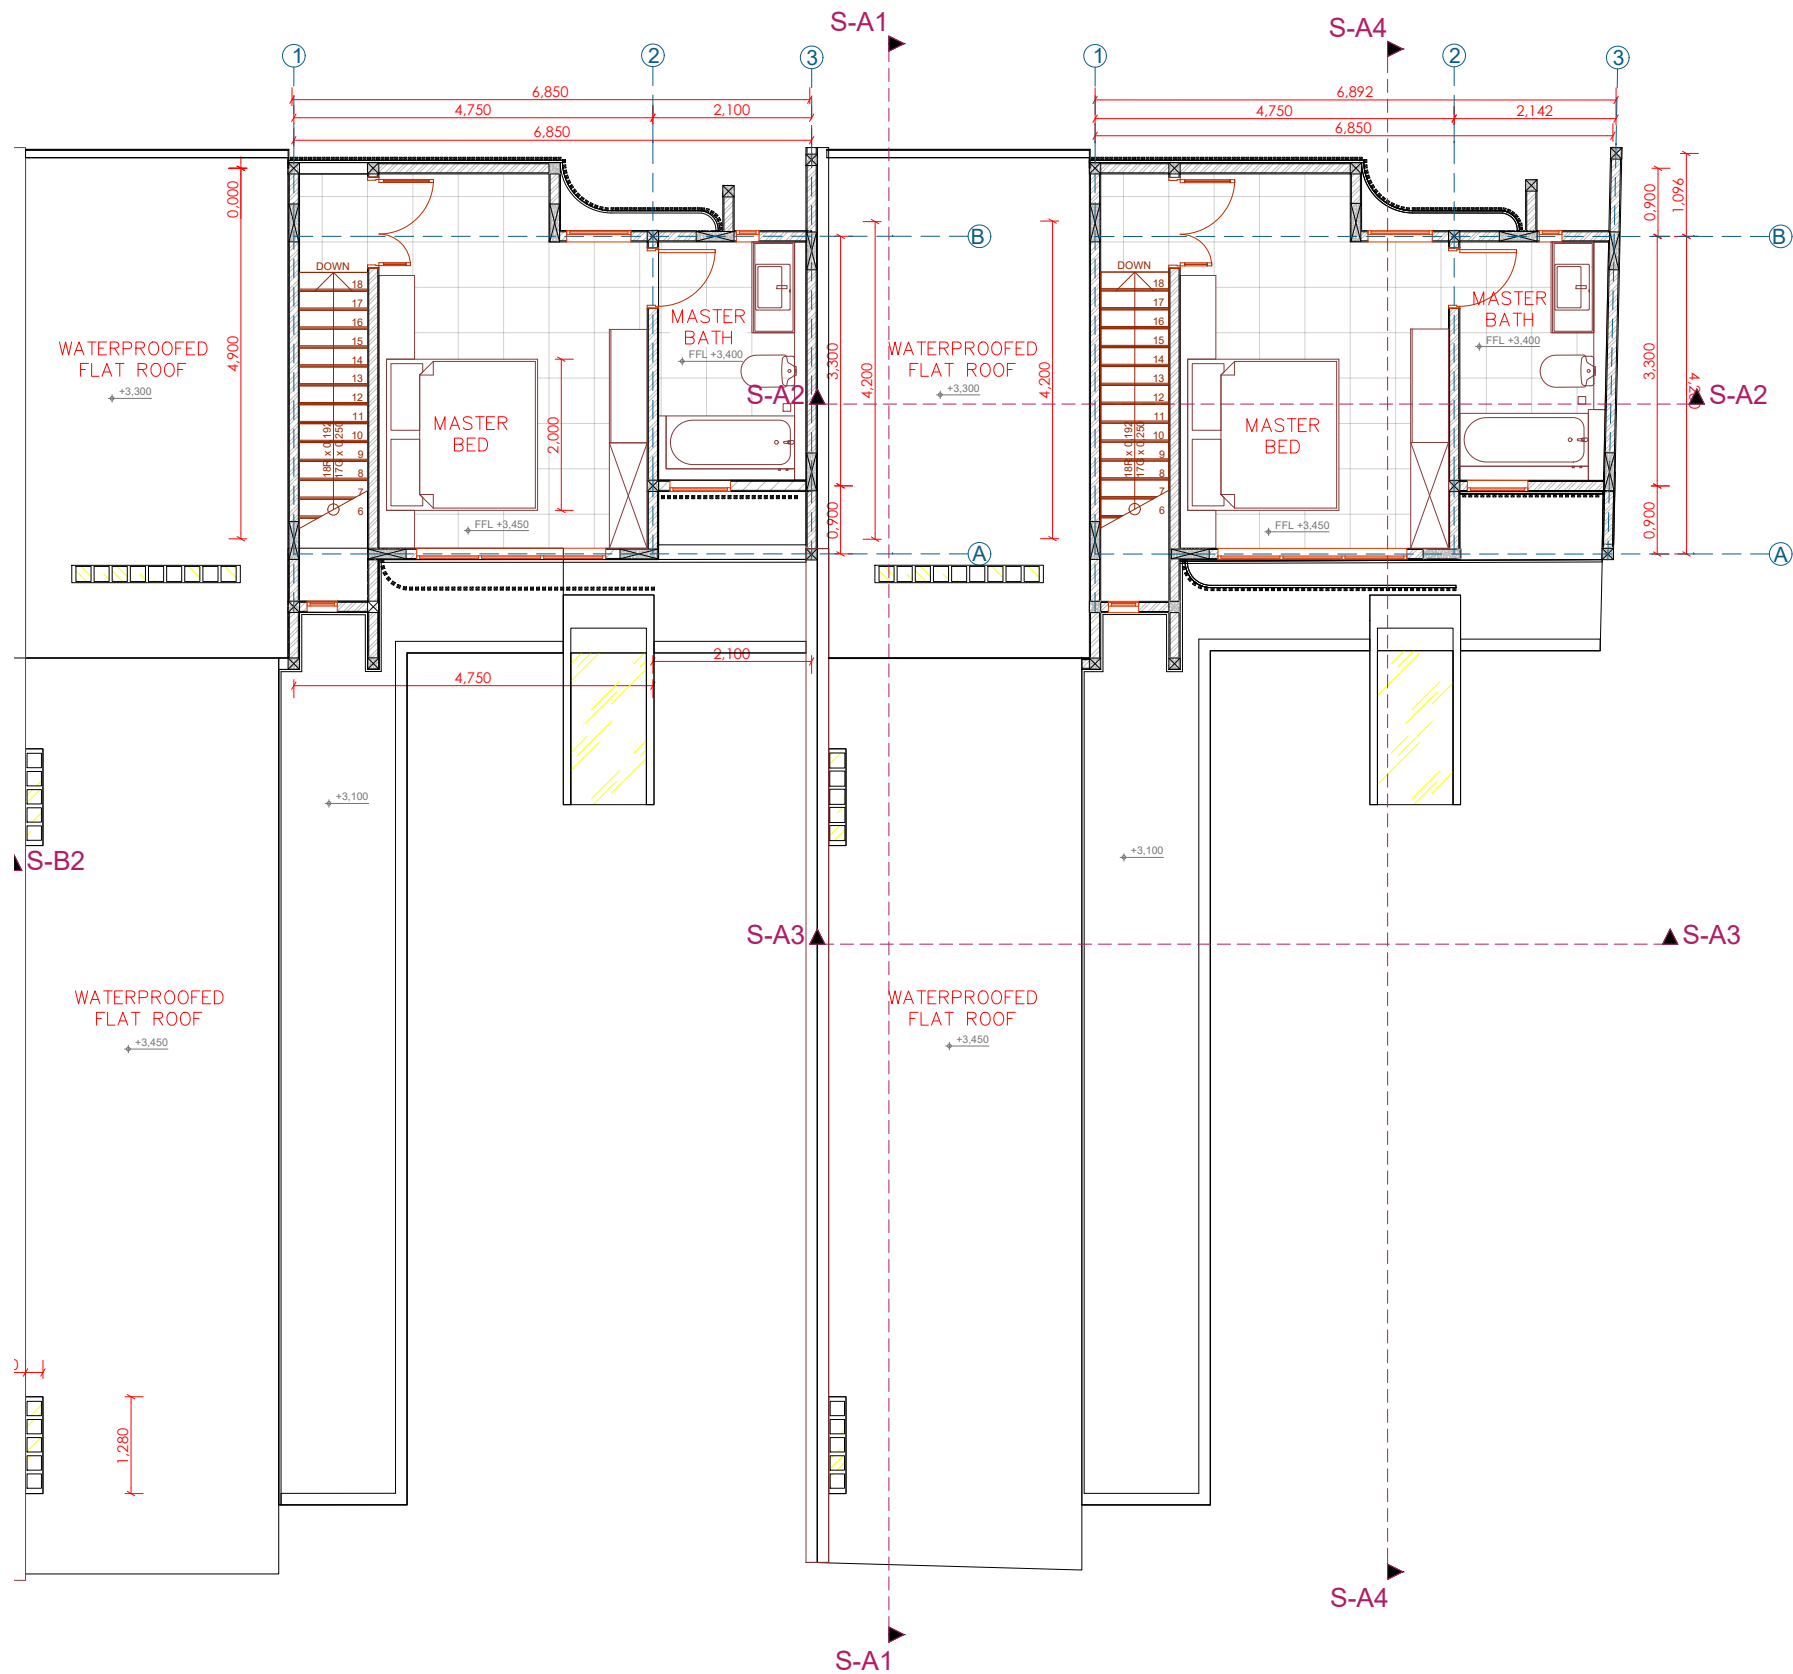

1.	First Floor
1:100	

Architecture & Interior
GUSSDE
Awareness Architecture
www.gussde.com

design@gussde.com
wa +62 881 0828 81199

Jl Patih Nambi Gg. Pratama II No. 3
Denpasar Bali / 80116

PROJECT

Amanlane Villa

CLIENT

Mr. Rizal

GENERAL NOTES

All representations are the property of GUSSDE Wastubali Architecture, and may not be reproduced without written permission.
The dimensions indicated in the drawing must be cross-checked with the actual dimensions on the site. Should the dimensions deviate, the contractor shall produce shop drawings to amalgamate GUSSDE Wastubali Architecture's design intention with the actual site dimension. No reproduction of GUSSDE Wastubali Architecture's drawing is allowed.
The contractor should cross-checked all dimensions of fittings with those in the OMS. Any contradiction should be raised immediately.

DRAWING STATUS

DRAWING NAME

First Floor Villa 1&2 Type A

LAYOUT ID

A.04.2

DRAWING SCALE

1:100

DRAWING DATE

31/08/2024

MODIFIED BY

DATE

CHECKED BY

DATE

PROJECT

Amanlane Villa

CLIENT

Mr. Rizal

GENERAL NOTES

All representations are the property of GUSSDE Wastubali Architecture, and may not be reproduced without written permission.
The dimensions indicated in the drawing must be cross-checked with the actual dimensions on the site. Should the dimensions deviate, the contractor shall produce shop drawings to amalgamate GUSSDE Wastubali Architecture's design intention with the actual site dimension. No reproduction of GUSSDE Wastubali Architecture's drawing is allowed.
The contractor should cross-checked all dimensions of fittings with those in the OMS. Any contradiction should be raised immediately.

DRAWING STATUS

DRAWING NAME

Type A Section 1

LAYOUT ID

A.04.3

DRAWING SCALE

1:75

DRAWING DATE


31/08/2024

MODIFIED BY


DATE

CHECKED BY

DATE

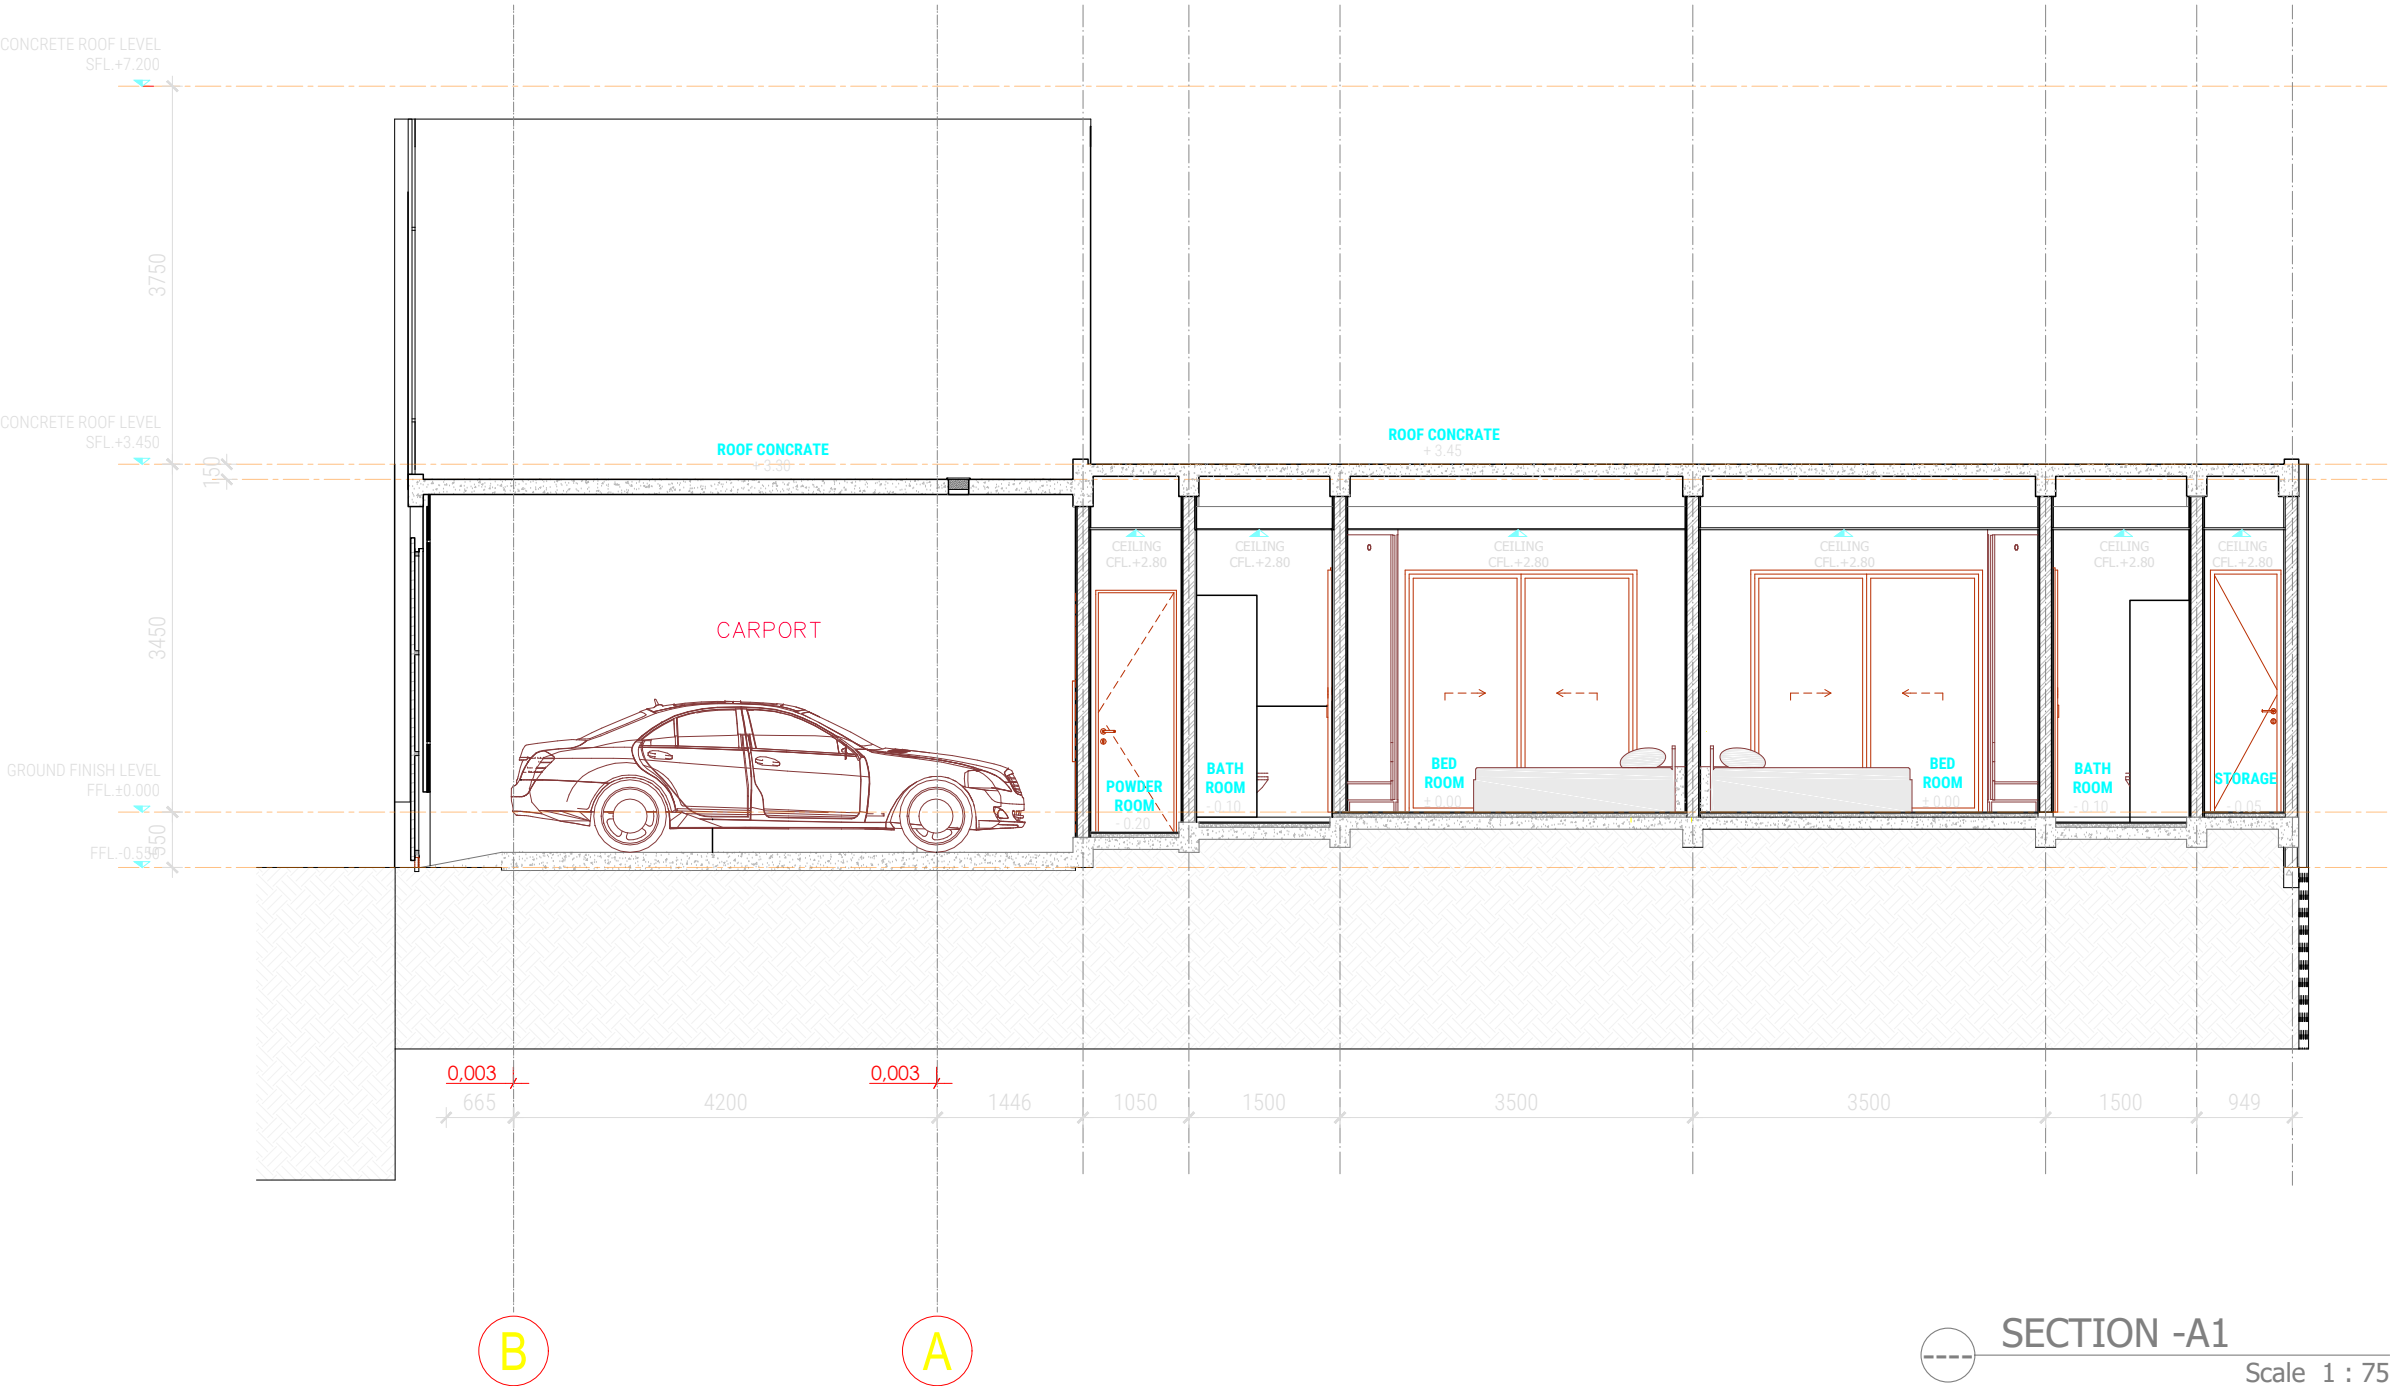

S-A1	Type A Section
1:75	

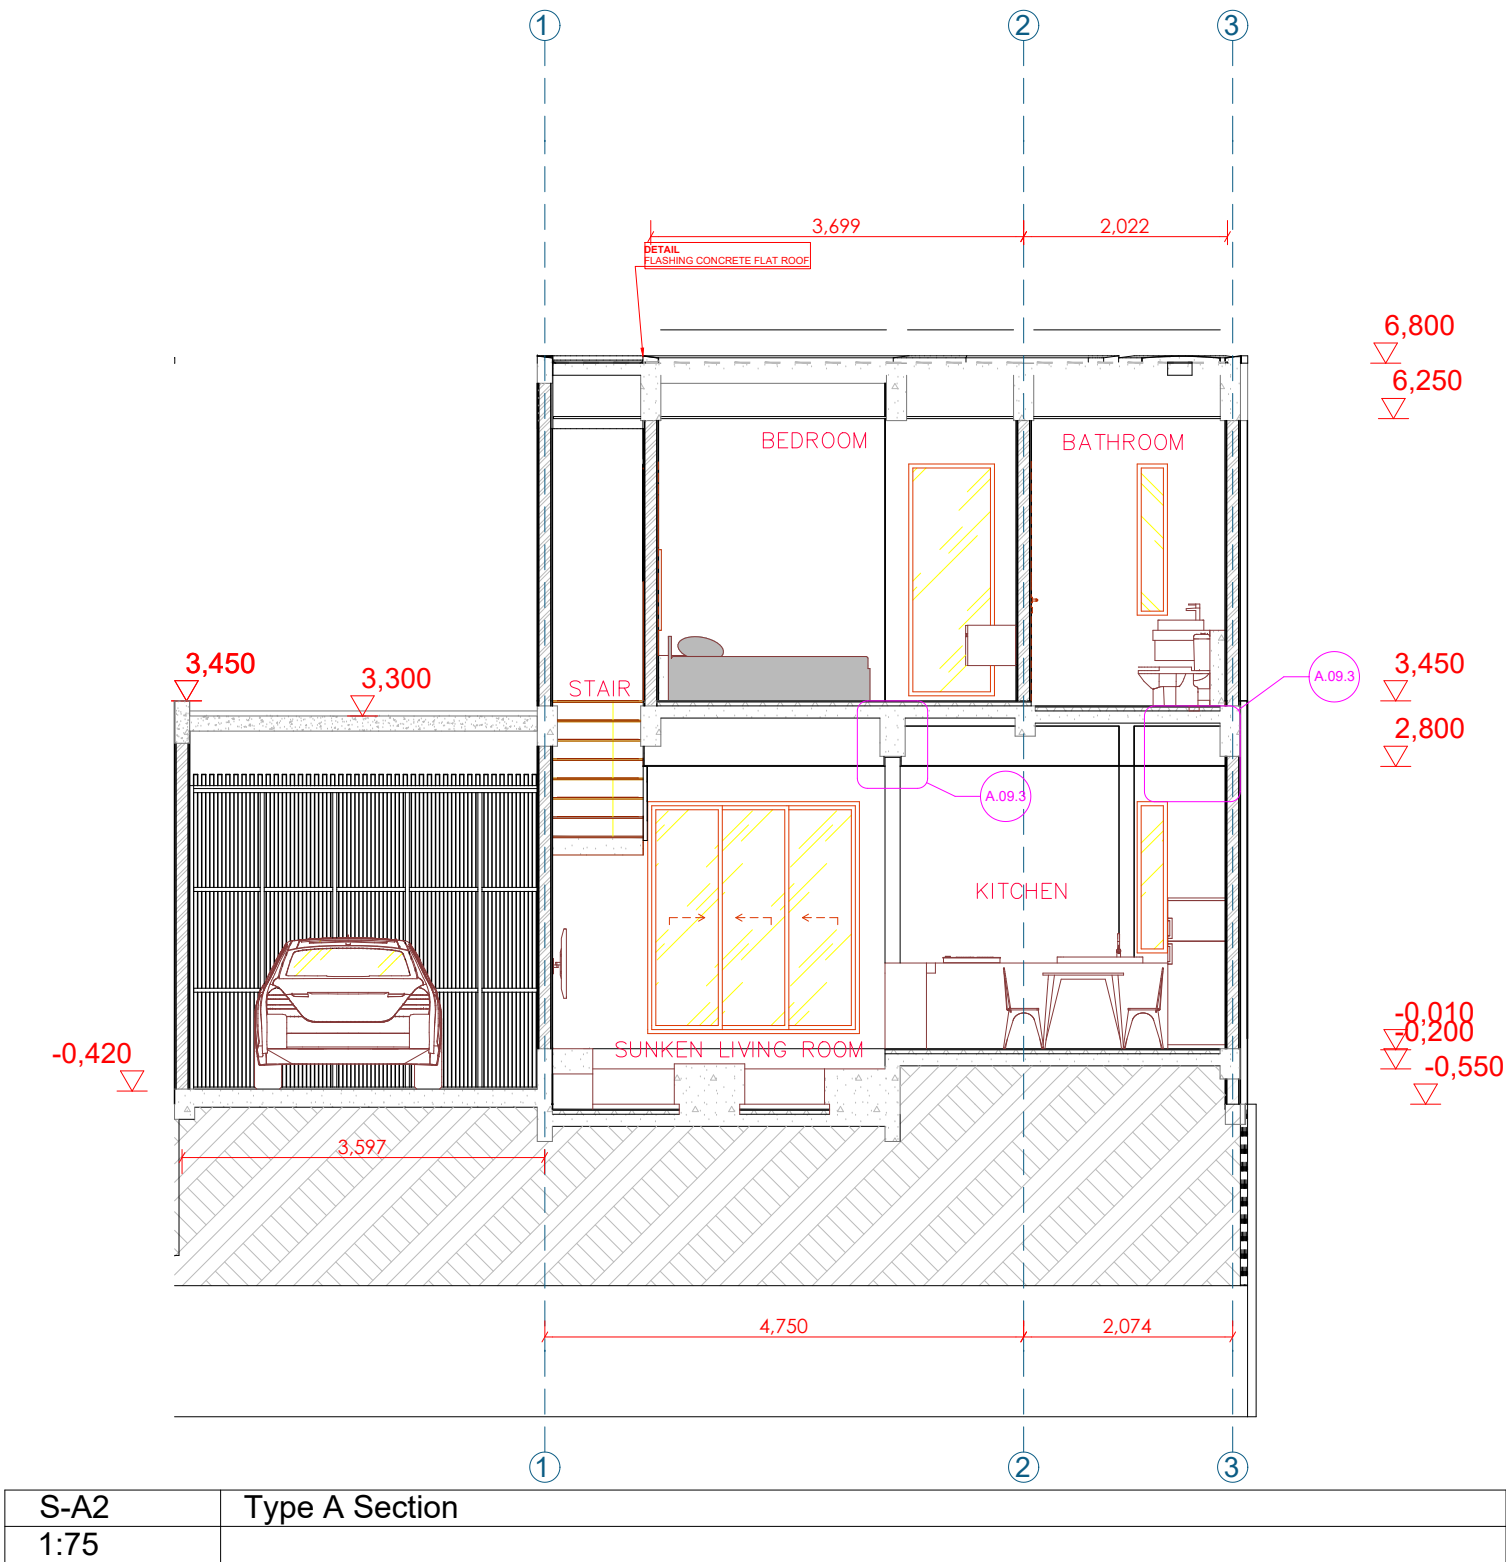

Architecture & Interior
GUSSDE
Awareness Architecture
www.gussde.com
design@gussde.com
wa +62 881 0828 81199
Jl Patih Nambi Gg. Pratama II No. 3
Denpasar Bali / 80116

PROJECT
Amanlane Villa

CLIENT
Mr. Rizal

GENERAL NOTES
All representations are the property of GUSSDE Wastubali Architecture, and may not be reproduced without written permission.
The dimensions indicated in the drawing must be cross-checked with the actual dimensions on the site. Should the dimensions deviate, the contractor shall produce shop drawings to amalgamate GUSSDE Wastubali Architecture's design intention with the actual site dimension. No reproduction of GUSSDE Wastubali Architecture's drawing is allowed.
The contractor should cross-checked all dimensions of fittings with those in the OMS. Any contradiction should be raised immediately.

DRAWING STATUS

DRAWING NAME
Type A Section 2


LAYOUT ID
A.04.4

DRAWING SCALE
1:75

DRAWING DATE
31/08/2024

MODIFIED BY DATE

CHECKED BY DATE

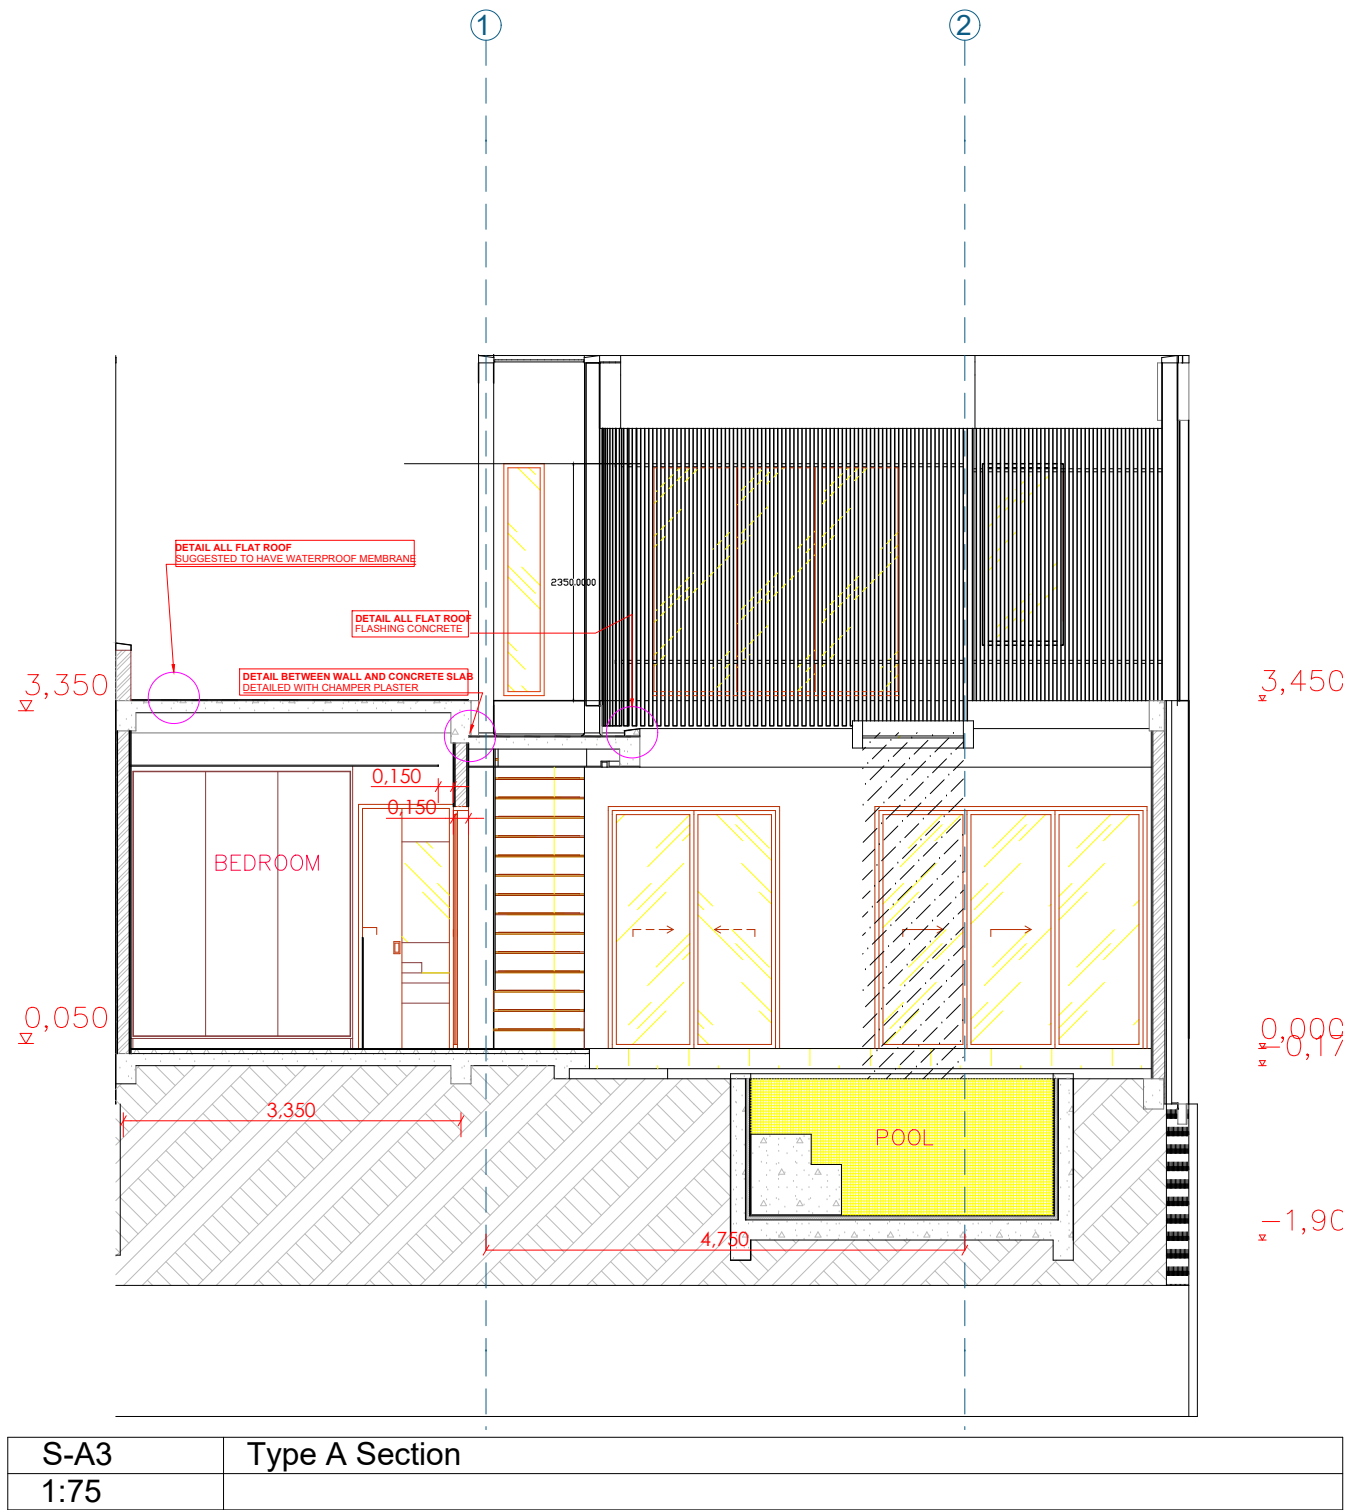

Architecture & Interior
GUSSDE
Awareness Architecture
www.gussde.com
design@gussde.com
wa +62 881 0828 81199
Jl Patih Nambi Gg. Pratama II No. 3
Denpasar Bali / 80116

PROJECT

Amanlane Villa

CLIENT

Mr. Rizal

GENERAL NOTES

All representations are the property of GUSSDE Wastubali Architecture, and may not be reproduced without written permission.

The dimensions indicated in the drawing must be cross-checked with the actual dimensions on the site. Should the dimensions deviate, the contractor shall produce shop drawings to amalgamate GUSSDE Wastubali Architecture's design intention with the actual site dimension. No reproduction of GUSSDE Wastubali Architecture's drawing is allowed.

The contractor should cross-checked all dimensions of fittings with those in the OMS. Any contradiction should be raised immediately.

DRAWING STATUS

DRAWING NAME

Type A Section 3

LAYOUT ID

A.04.5

DRAWING SCALE

1:75

DRAWING DATE

31/08/2024

MODIFIED BY DATE

CHECKED BY DATE

PROJECT

Amanlane Villa

CLIENT

Mr. Rizal

GENERAL NOTES

All representations are the property of GUSSDE Wastubali Architecture, and may not be reproduced without written permission.
The dimensions indicated in the drawing must be cross-checked with the actual dimensions on the site. Should the dimensions deviate, the contractor shall produce shop drawings to amalgamate GUSSDE Wastubali Architecture's design intention with the actual site dimension. No reproduction of GUSSDE Wastubali Architecture's drawing is allowed.
The contractor should cross-checked all dimensions of fittings with those in the OMS. Any contradiction should be raised immediately.

DRAWING STATUS

DRAWING NAME

Ground Floor Villa 3 Type B

LAYOUT ID

A.05.1

DRAWING SCALE

1:100

DRAWING DATE


31/08/2024

MODIFIED BY

DATE

CHECKED BY

DATE

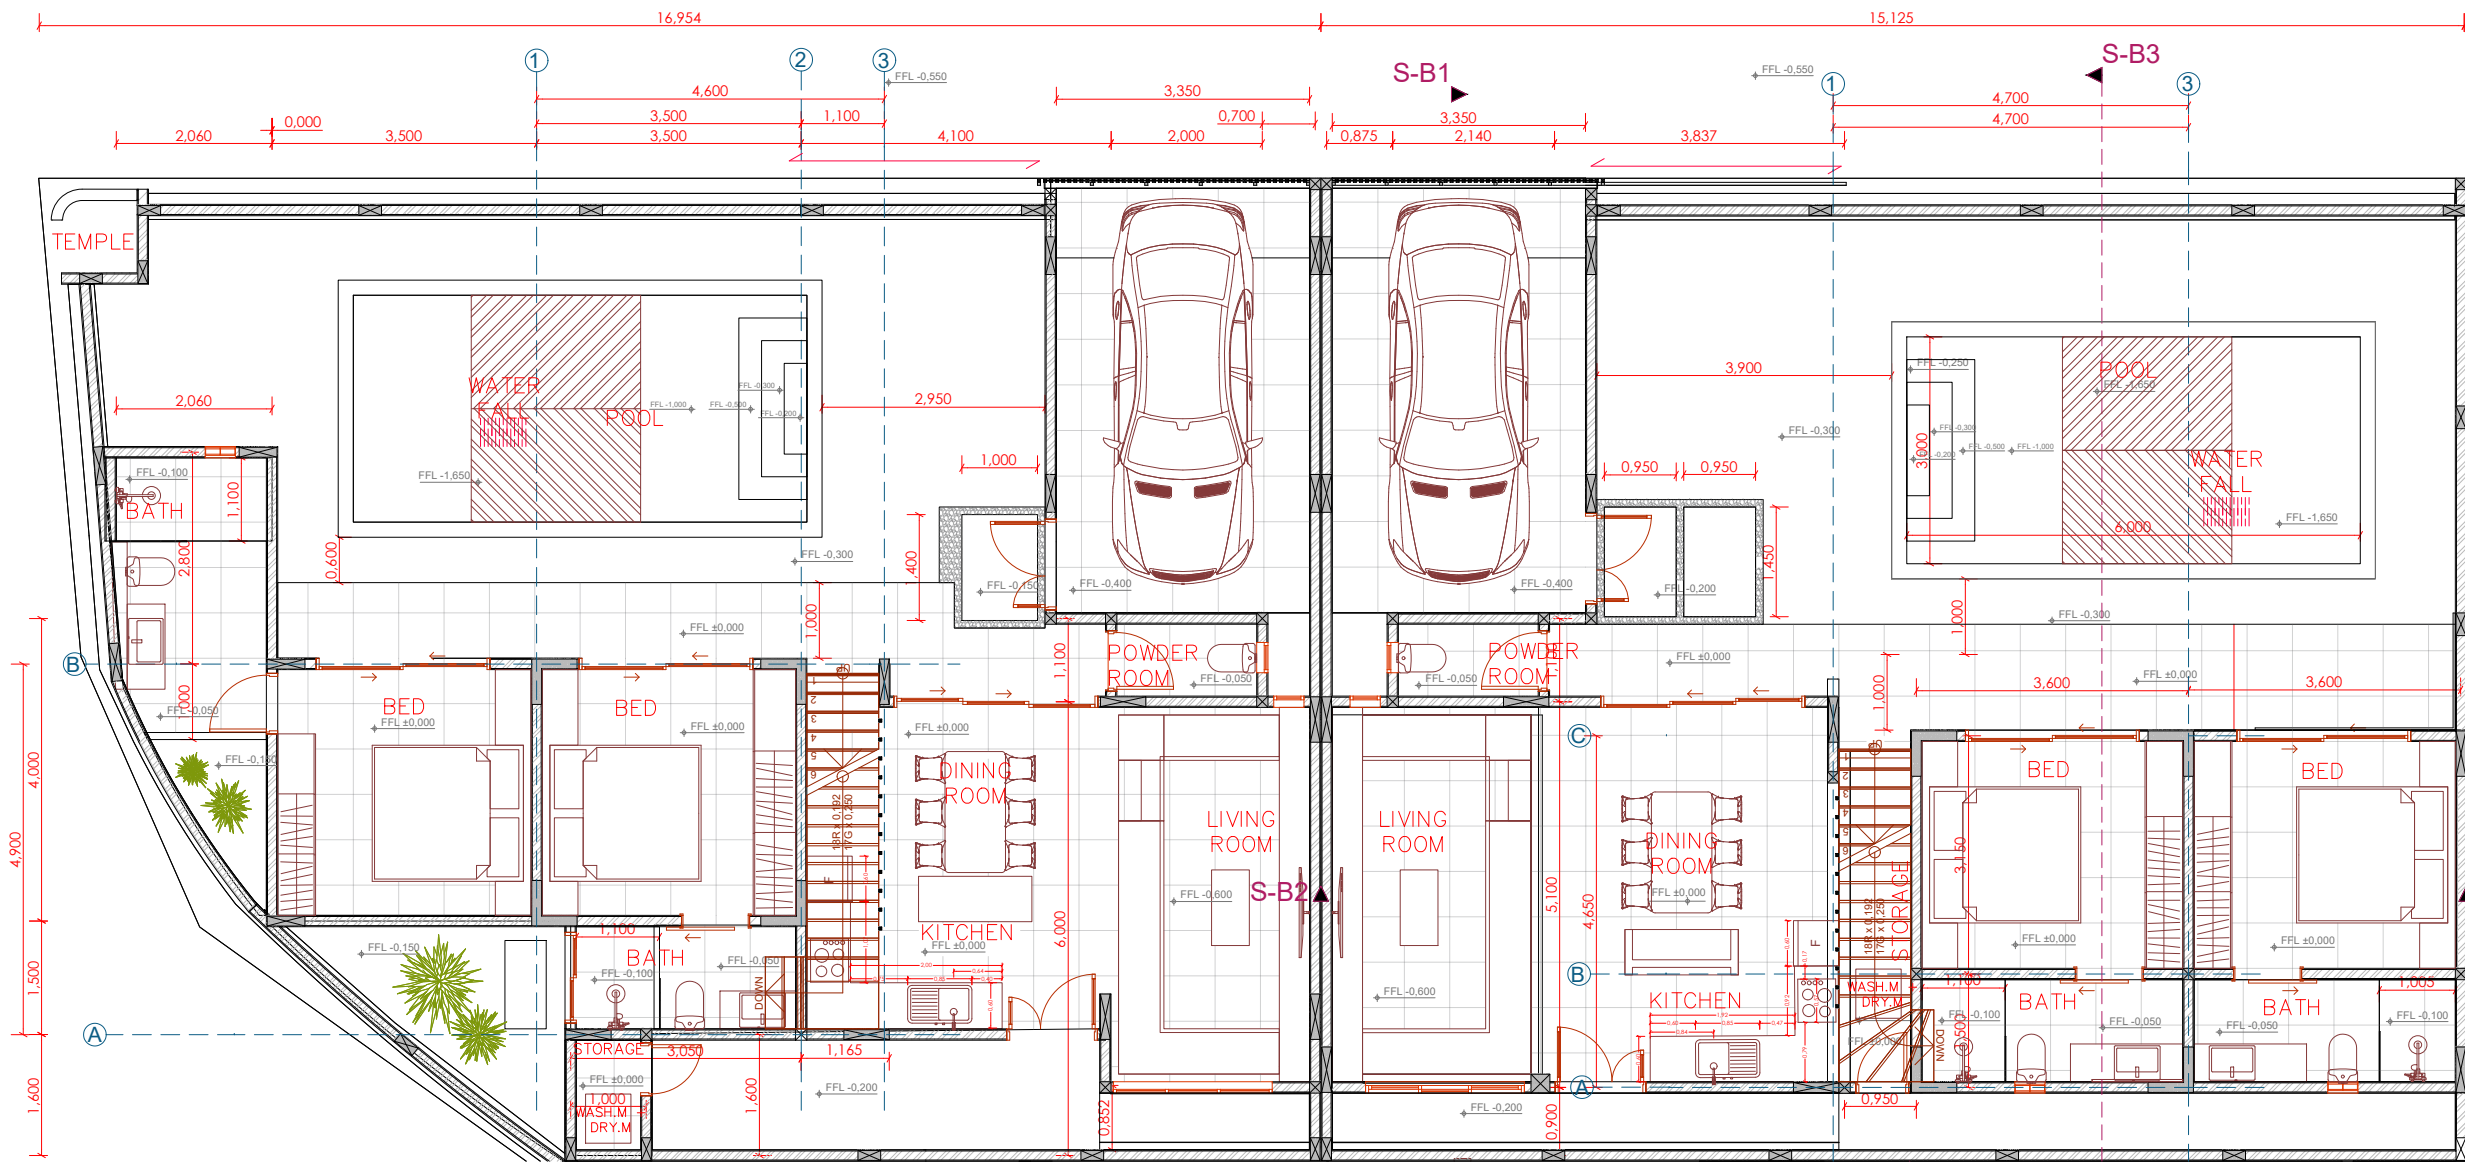

A.05.1	Ground Floor
1:100	

PROJECT

Amanlane Villa

CLIENT

Mr. Rizal

GENERAL NOTES

All representations are the property of GUSSDE Wastubali Architecture, and may not be reproduced without written permission.

The dimensions indicated in the drawing must be cross-checked with the actual dimensions on the site.

Should the dimensions deviate, the contractor shall produce shop drawings to amalgamate GUSSDE Wastubali Architecture's design intention with the actual site dimension. No reproduction of GUSSDE Wastubali Architecture's drawing is allowed.

The contractor should cross-checked all dimensions of fittings with those in the OMS. Any contradiction should be raised immediately.

DRAWING STATUS

DRAWING NAME

First Floor Villa 3 Type B

LAYOUT ID

A.05.2

DRAWING SCALE

1:100

DRAWING DATE


31/08/2024

MODIFIED BY

DATE

CHECKED BY

DATE

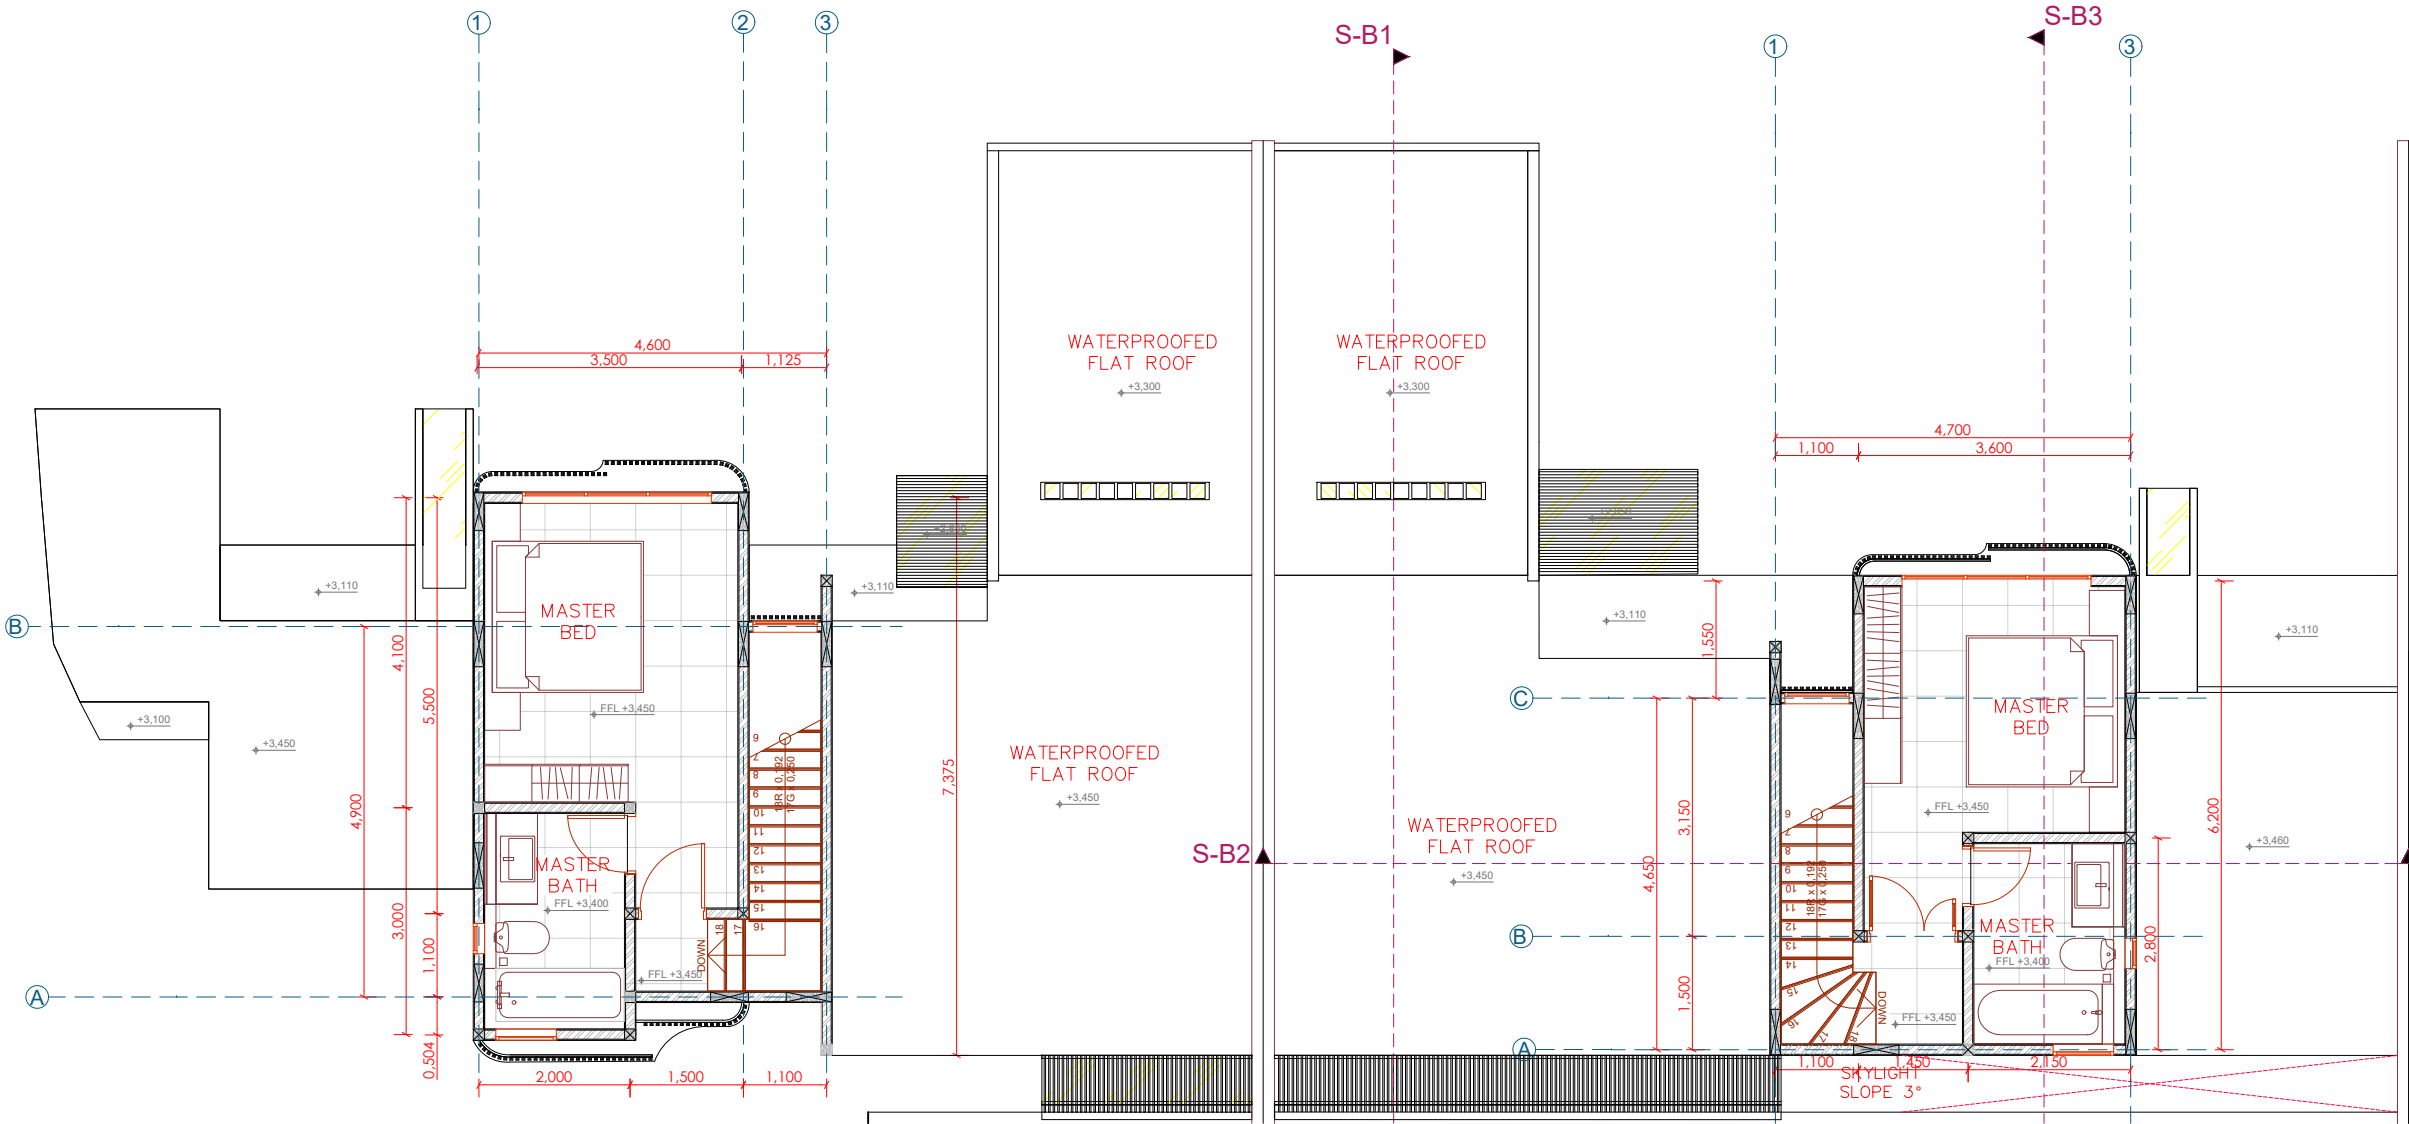

A.05.2	First Floor
1:100	

PROJECT

Amanlane Villa

CLIENT

Mr. Rizal

GENERAL NOTES

All representations are the property of GUSSDE Wastubali Architecture, and may not be reproduced without written permission.
The dimensions indicated in the drawing must be cross-checked with the actual dimensions on the site. Should the dimensions deviate, the contractor shall produce shop drawings to amalgamate GUSSDE Wastubali Architecture's design intention with the actual site dimension. No reproduction of GUSSDE Wastubali Architecture's drawing is allowed.
The contractor should cross-checked all dimensions of fittings with those in the OMS. Any contradiction should be raised immediately.

DRAWING STATUS

DRAWING NAME

Type B Section 1

LAYOUT ID

A.05.3

DRAWING SCALE

1:75

DRAWING DATE


31/08/2024

MODIFIED BY


DATE

CHECKED BY

DATE

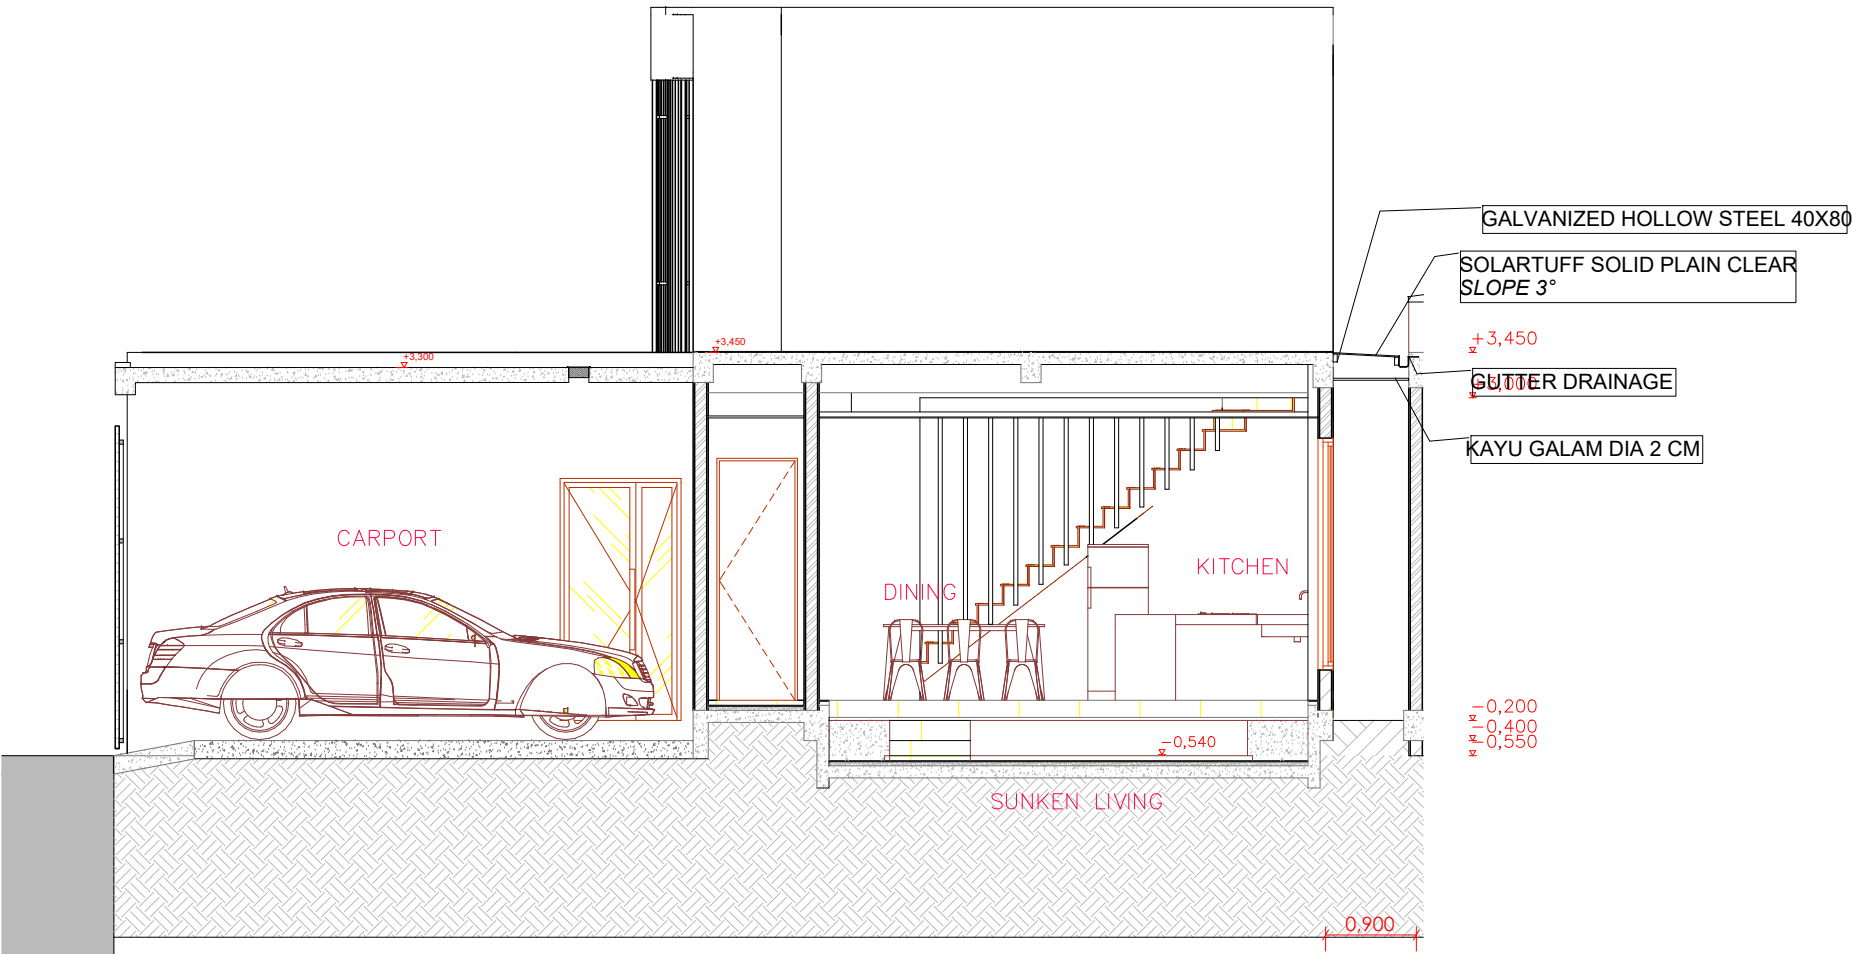

S-B1	Type A Section
1:75	

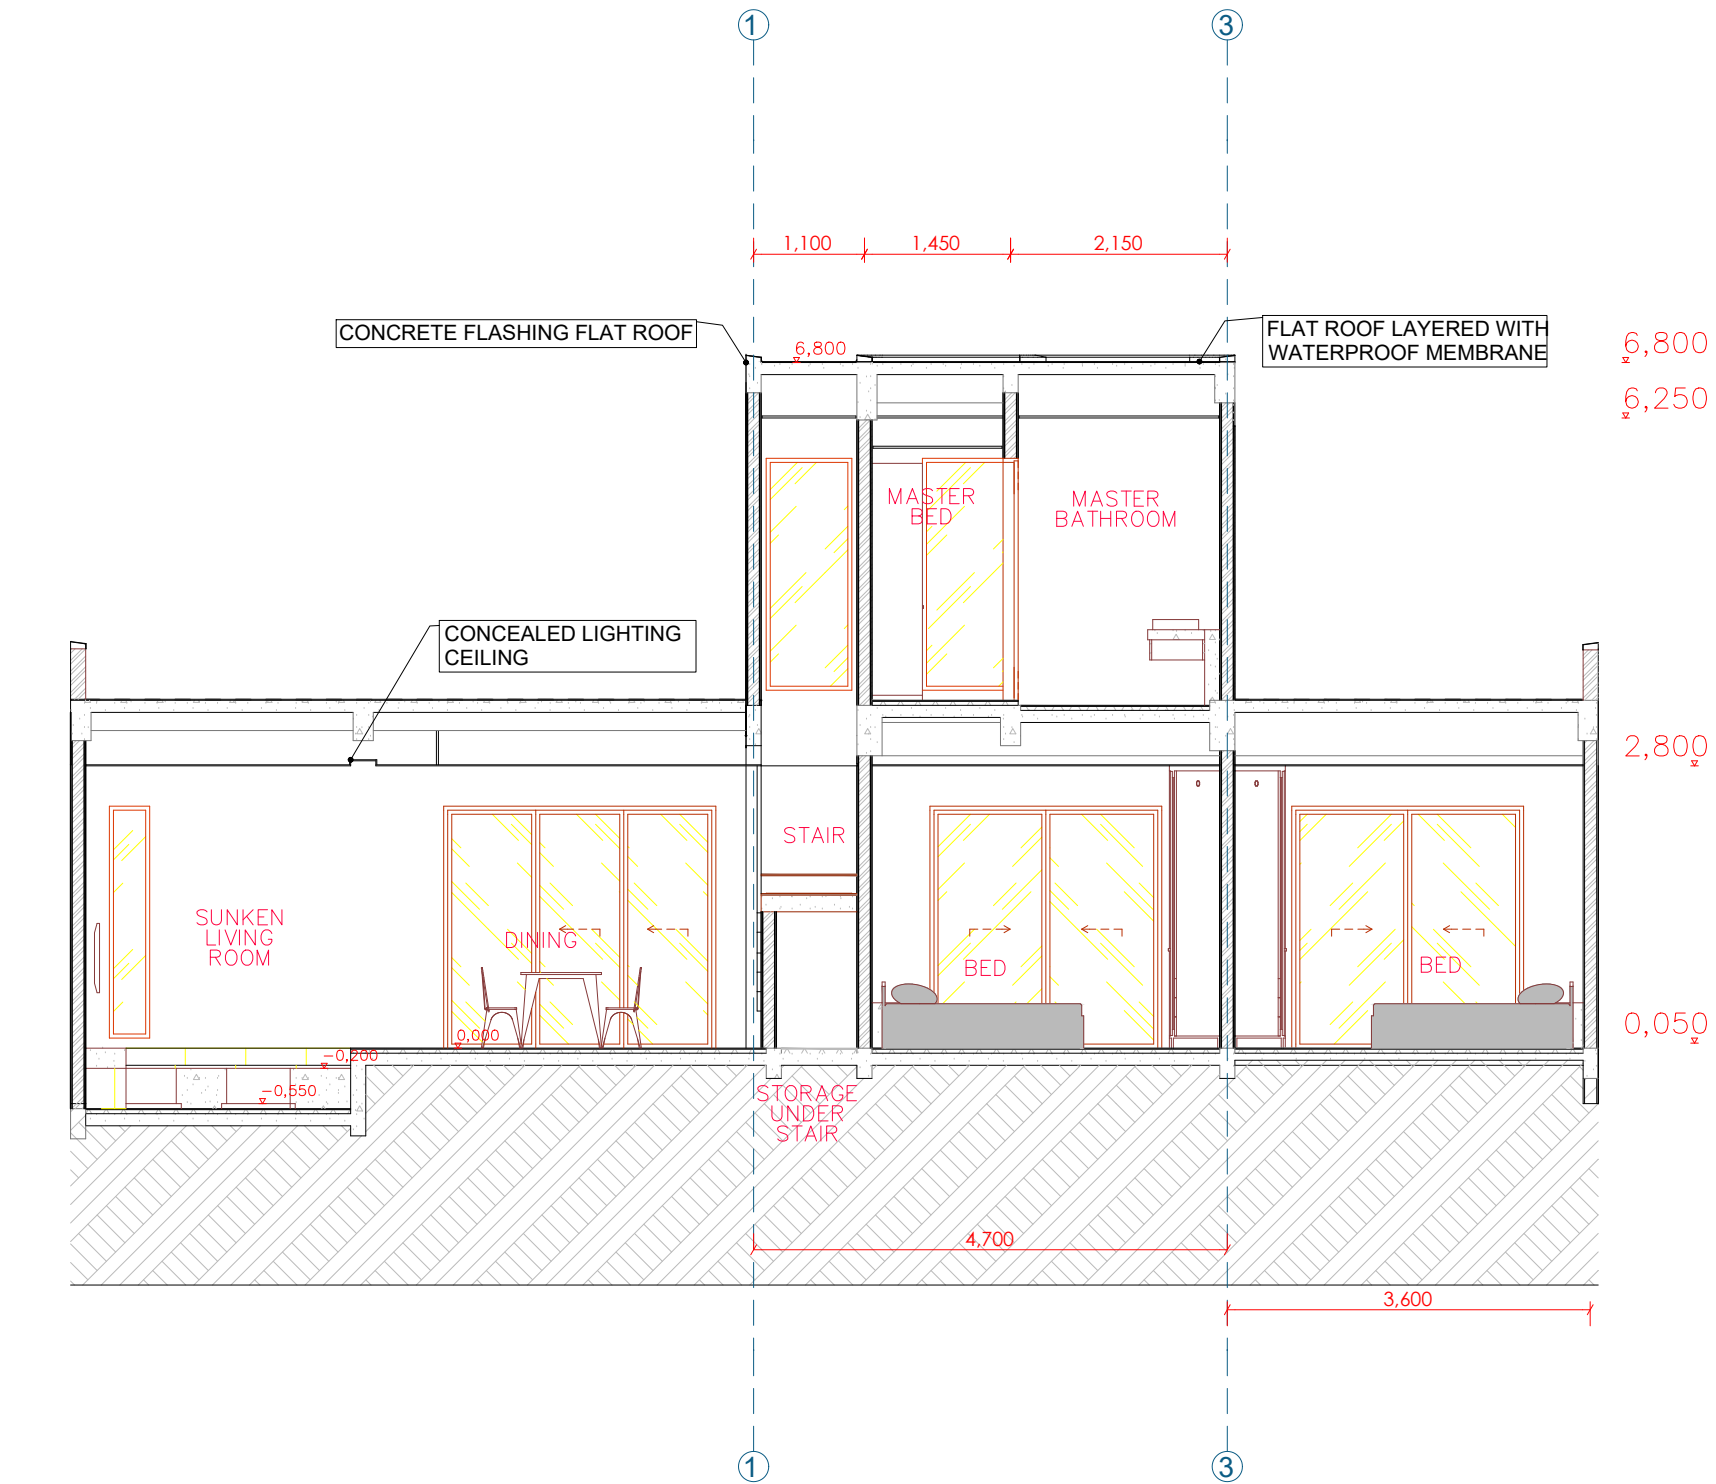

S-B2	Type B Section
1:75	

Architecture & Interior
GUSSDE
Awareness Architecture
www.gussde.com
design@gussde.com
wa +62 881 0828 81199
Jl Patih Nambi Gg. Pratama II No. 3
Denpasar Bali / 80116

PROJECT
Amanlane Villa

CLIENT
Mr. Rizal

GENERAL NOTES
All representations are the property of GUSSDE Wastubali Architecture, and may not be reproduced without written permission.
The dimensions indicated in the drawing must be cross-checked with the actual dimensions on the site. Should the dimensions deviate, the contractor shall produce shop drawings to amalgamate GUSSDE Wastubali Architecture's design intention with the actual site dimension. No reproduction of GUSSDE Wastubali Architecture's drawing is allowed.
The contractor should cross-checked all dimensions of fittings with those in the OMS. Any contradiction should be raised immediately.

DRAWING STATUS

DRAWING NAME
Type B Section 2


LAYOUT ID
A.05.4

DRAWING SCALE
1:75

DRAWING DATE
31/08/2024

MODIFIED BY DATE

CHECKED BY DATE

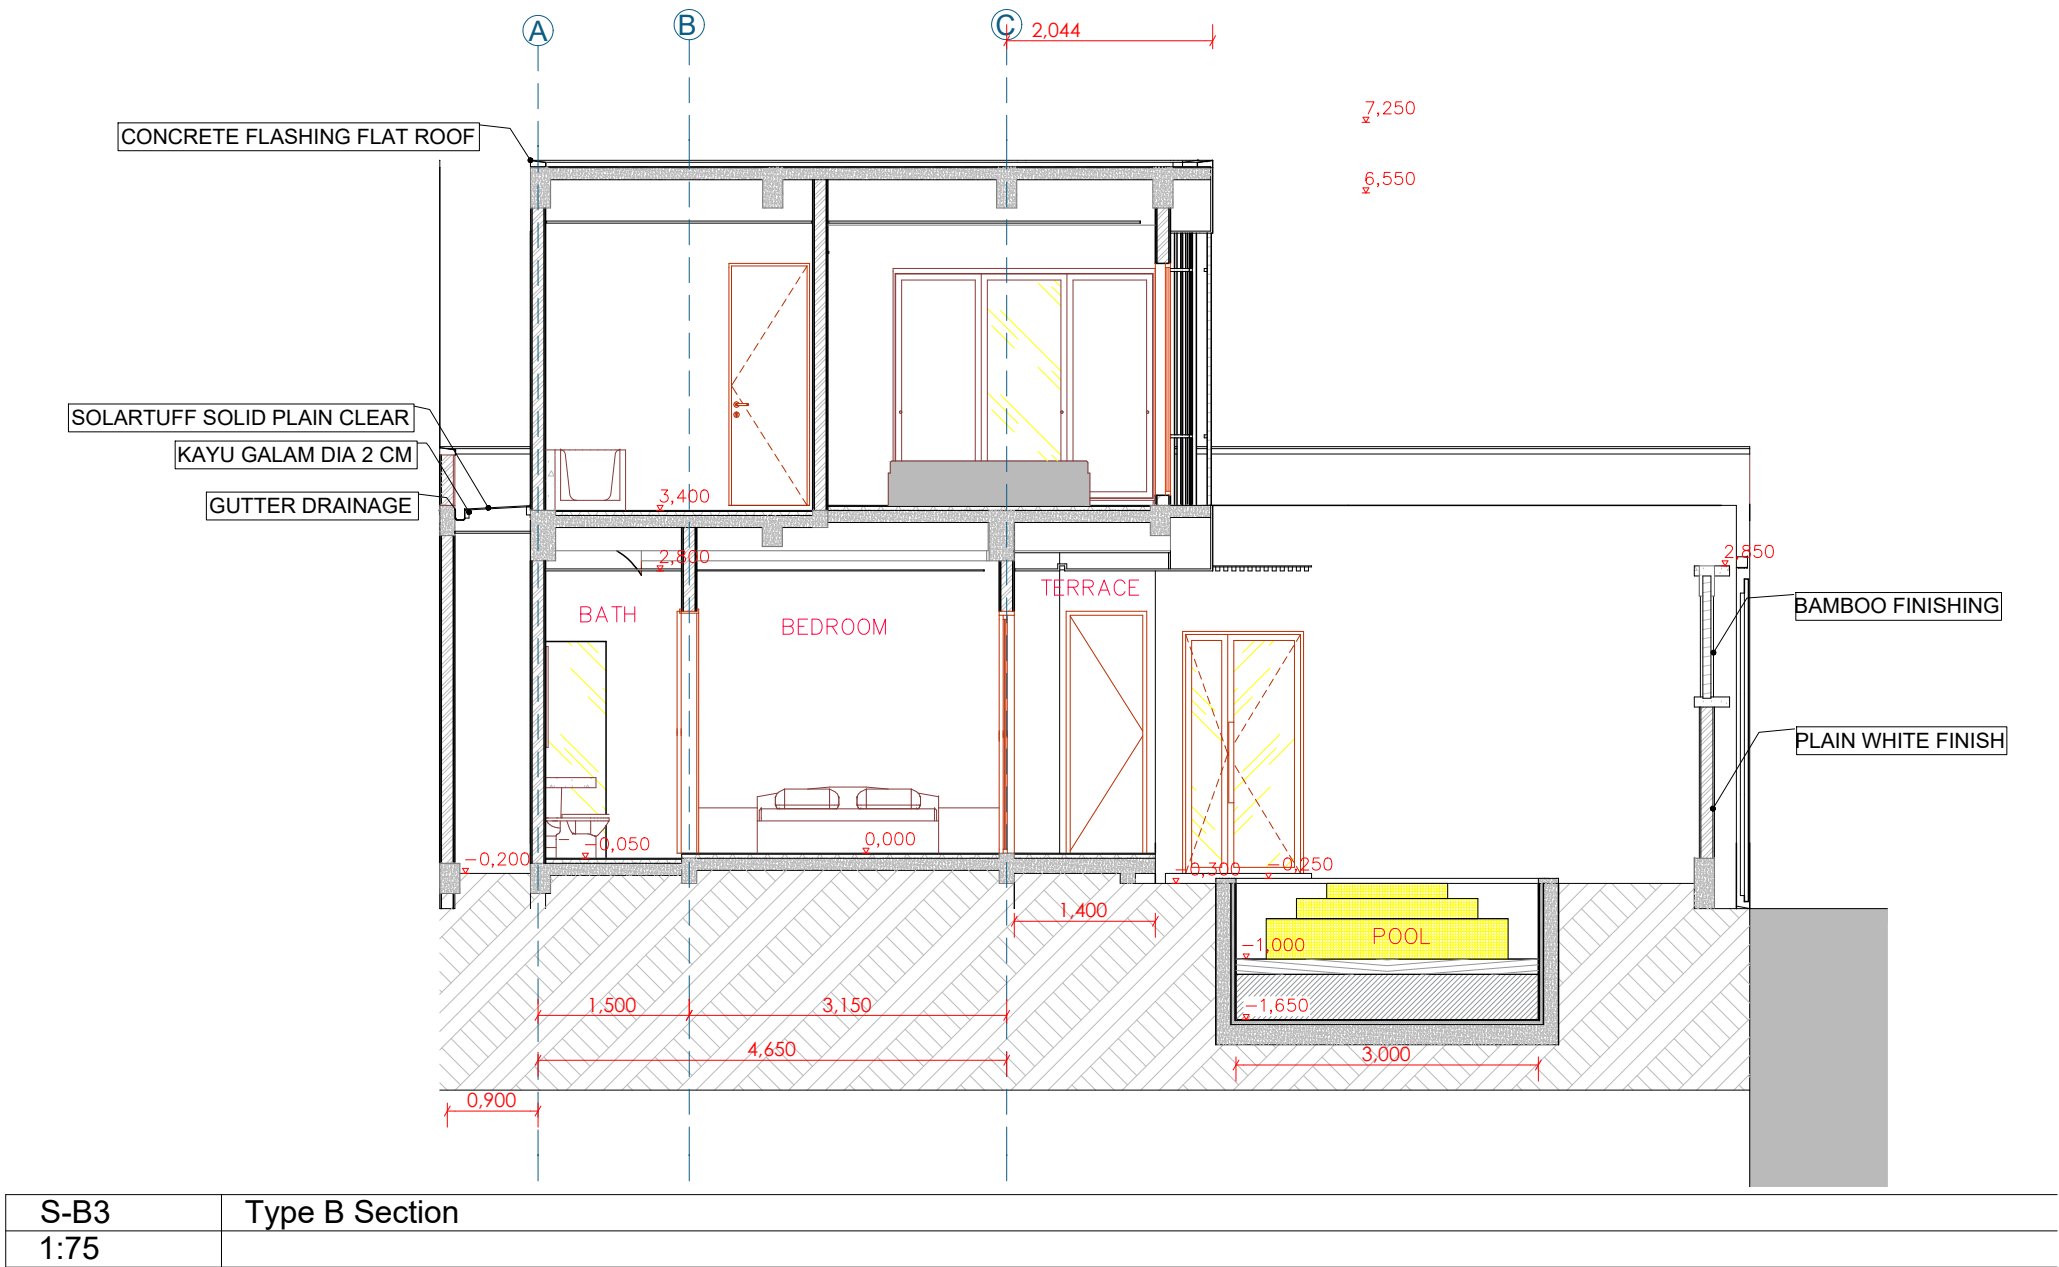

Architecture & Interior
GUSSDE
Awareness Architecture
www.gussde.com
design@gussde.com
wa +62 881 0828 81199
Jl Patih Nambi Gg. Pratama II No. 3
Denpasar Bali / 80116

PROJECT
Amanlane Villa

CLIENT
Mr. Rizal

GENERAL NOTES
All representations are the property of GUSSDE Wastubali Architecture, and may not be reproduced without written permission.
The dimensions indicated in the drawing must be cross-checked with the actual dimensions on the site. Should the dimensions deviate, the contractor shall produce shop drawings to amalgamate GUSSDE Wastubali Architecture's design intention with the actual site dimension. No reproduction of GUSSDE Wastubali Architecture's drawing is allowed.
The contractor should cross-checked all dimensions of fittings with those in the OMS. Any contradiction should be raised immediately.

DRAWING STATUS

DRAWING NAME
Type B Section 3

LAYOUT ID
A.05.5

DRAWING SCALE
1:75

DRAWING DATE
31/08/2024

MODIFIED BY DATE

CHECKED BY DATE

PROJECT
Amanlane Villa

CLIENT
Mr. Rizal

GENERAL NOTES
All representations are the property of GUSSDE Wastubali Architecture, and may not be reproduced without written permission.
The dimensions indicated in the drawing must be cross-checked with the actual dimensions on the site. Should the dimensions deviate, the contractor shall produce shop drawings to amalgamate GUSSDE Wastubali Architecture's design intention with the actual site dimension. No reproduction of GUSSDE Wastubali Architecture's drawing is allowed.
The contractor should cross-checked all dimensions of fittings with those in the OMS. Any contradiction should be raised immediately.

DRAWING STATUS

DRAWING NAME
Ground Floor Villa 5 Type C


LAYOUT ID
A.06.1

DRAWING SCALE
1:100

DRAWING DATE
31/08/2024

MODIFIED BY DATE

CHECKED BY DATE

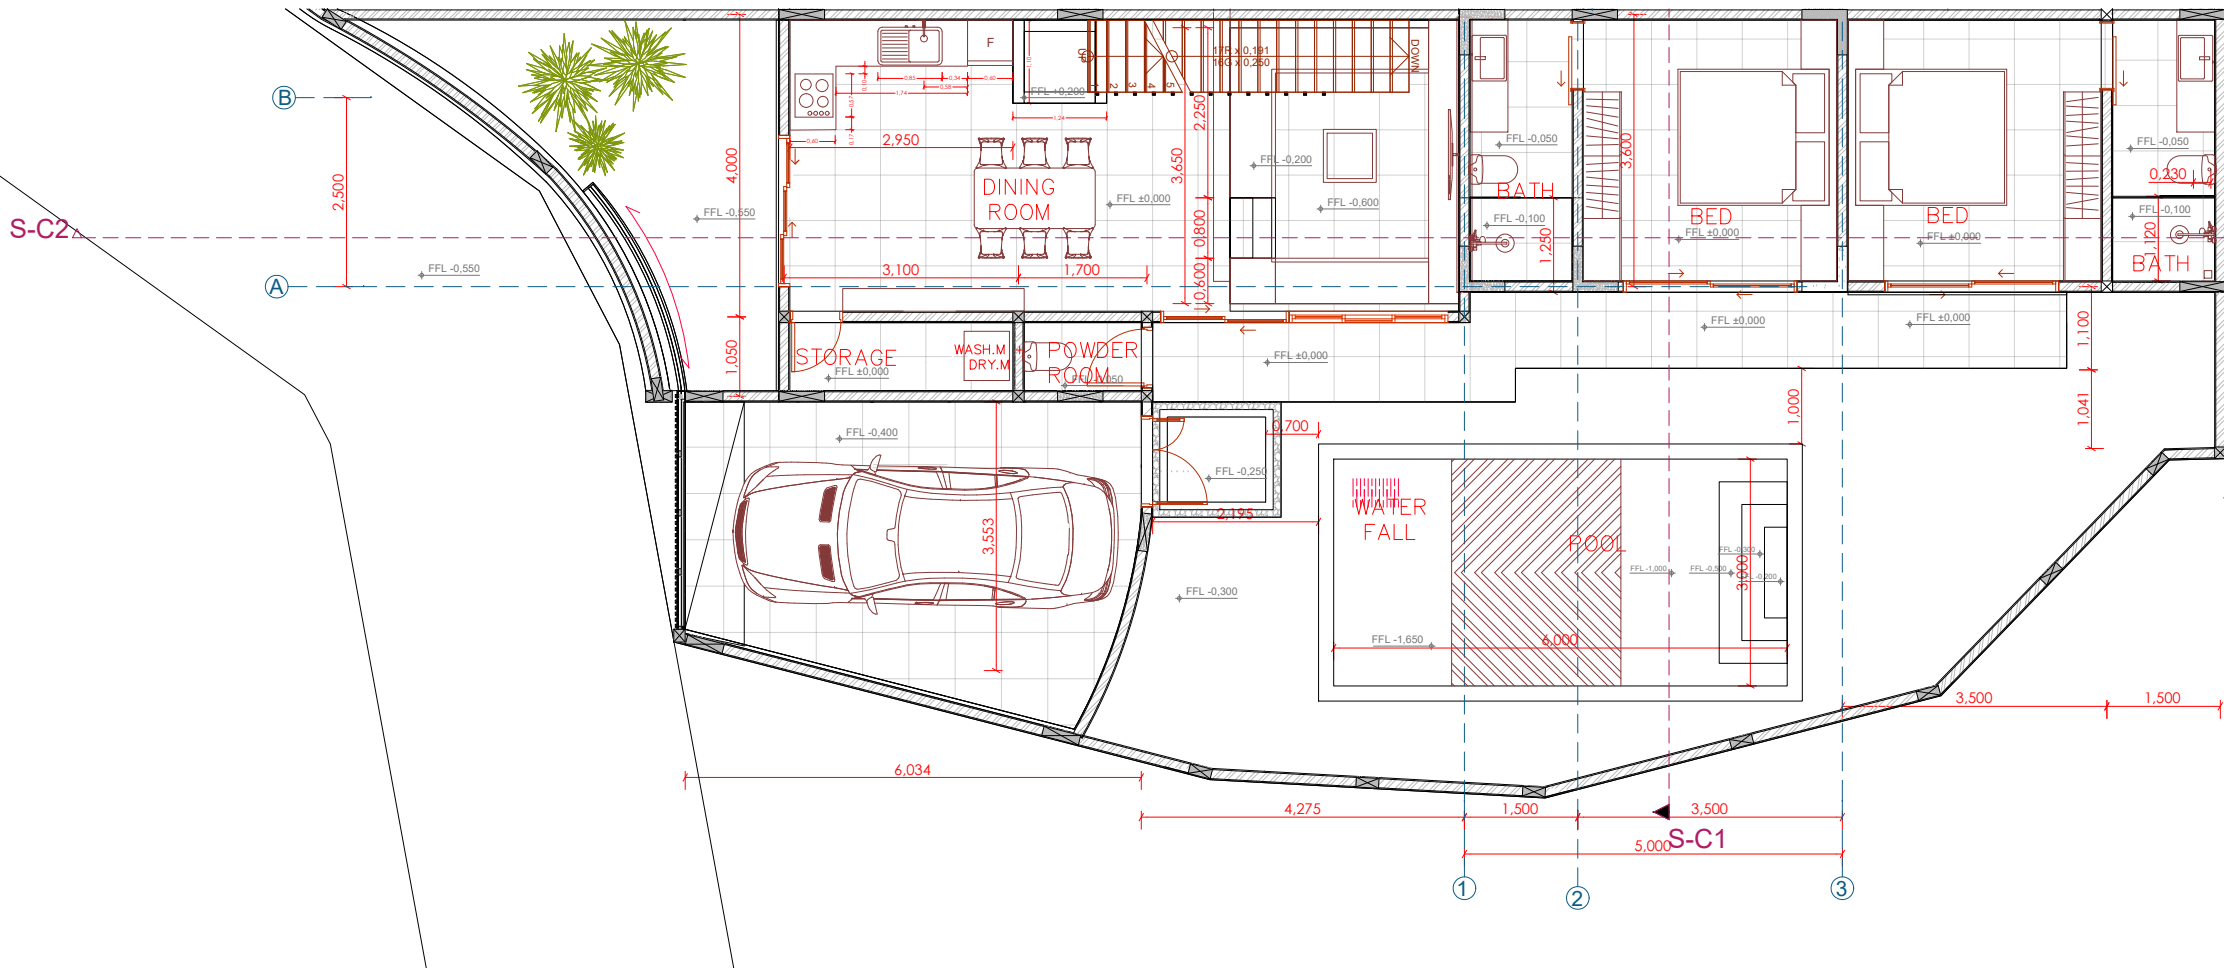

A.06.1	Ground Floor
1:100	

PROJECT

Amanlane Villa

CLIENT

Mr. Rizal

GENERAL NOTES

All representations are the property of GUSSDE Wastubali Architecture, and may not be reproduced without written permission.
The dimensions indicated in the drawing must be cross-checked with the actual dimensions on the site. Should the dimensions deviate, the contractor shall produce shop drawings to amalgamate GUSSDE Wastubali Architecture's design intention with the actual site dimension. No reproduction of GUSSDE Wastubali Architecture's drawing is allowed.
The contractor should cross-checked all dimensions of fittings with those in the OMS. Any contradiction should be raised immediately.

DRAWING STATUS

DRAWING NAME

First Floor Villa 5 Type C

LAYOUT ID

A.06.2

DRAWING SCALE

1:100

DRAWING DATE


31/08/2024

MODIFIED BY


DATE

CHECKED BY

DATE

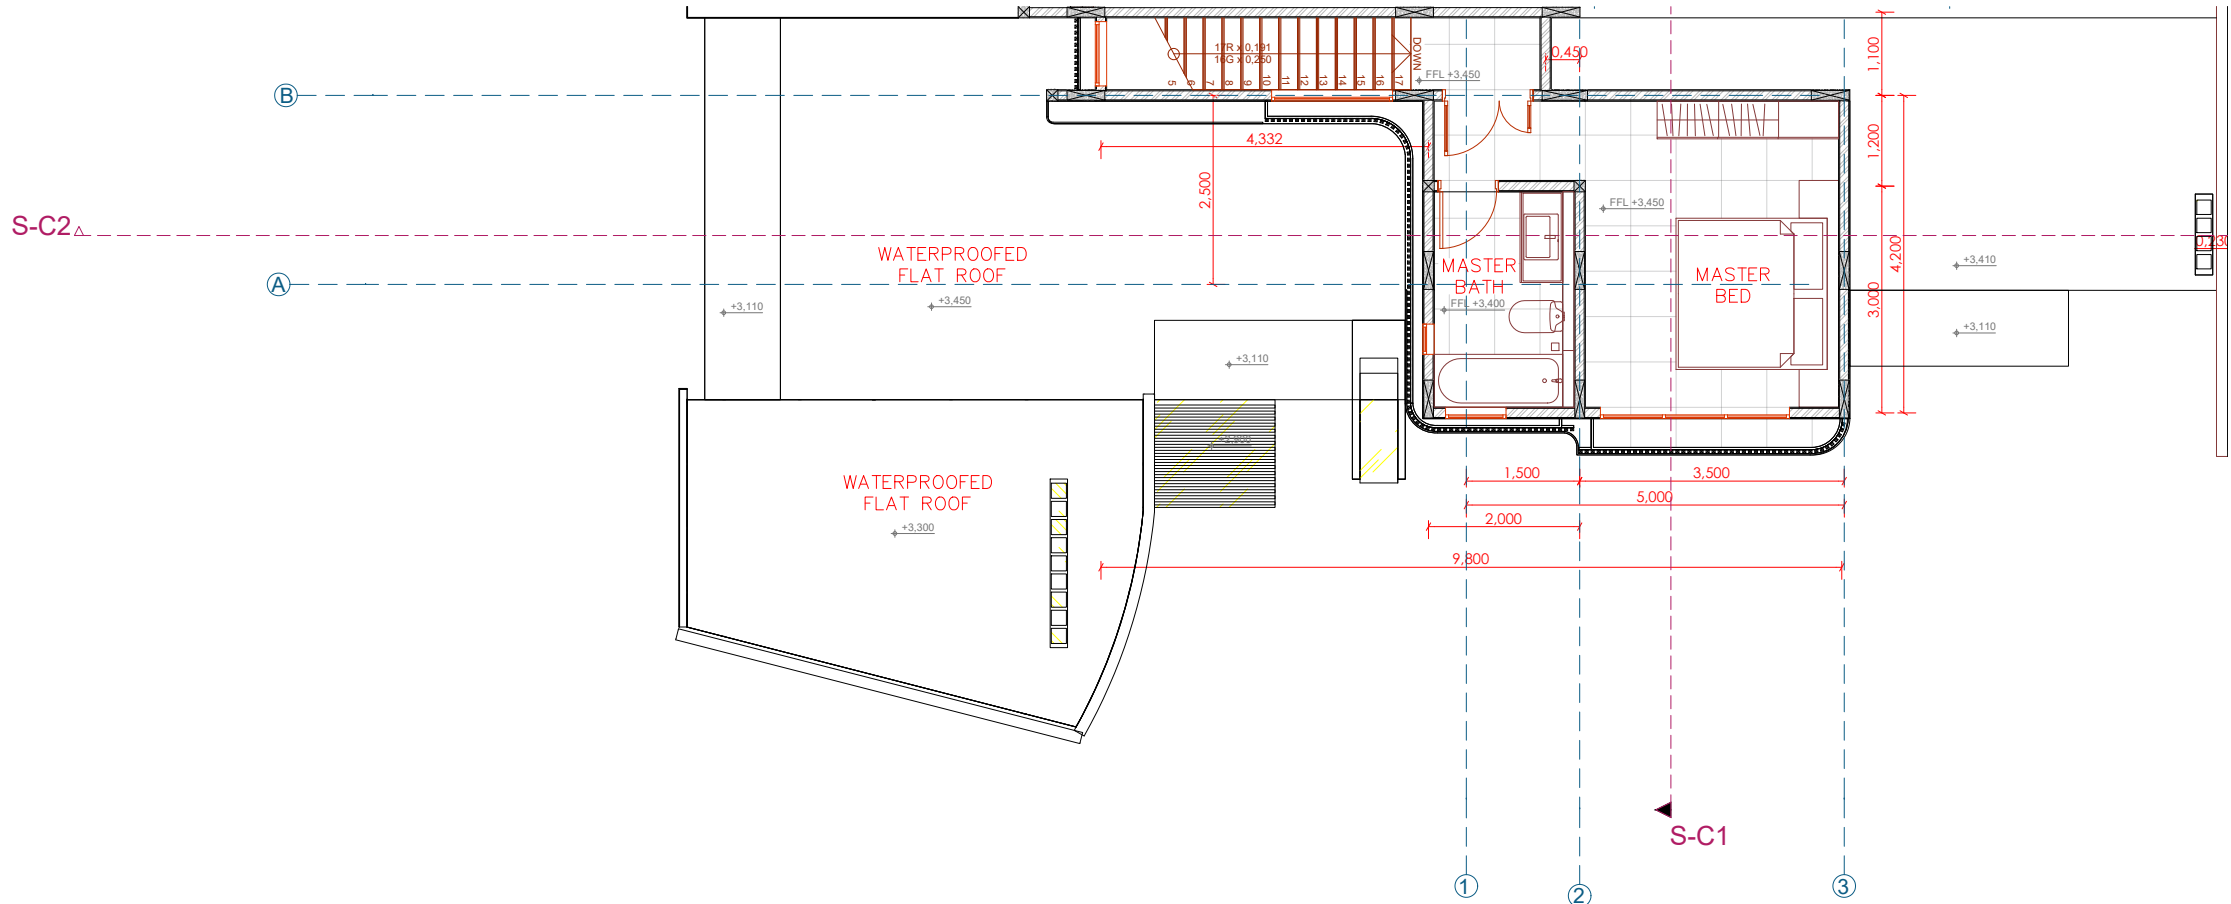

A.06.2	First Floor
1:100	

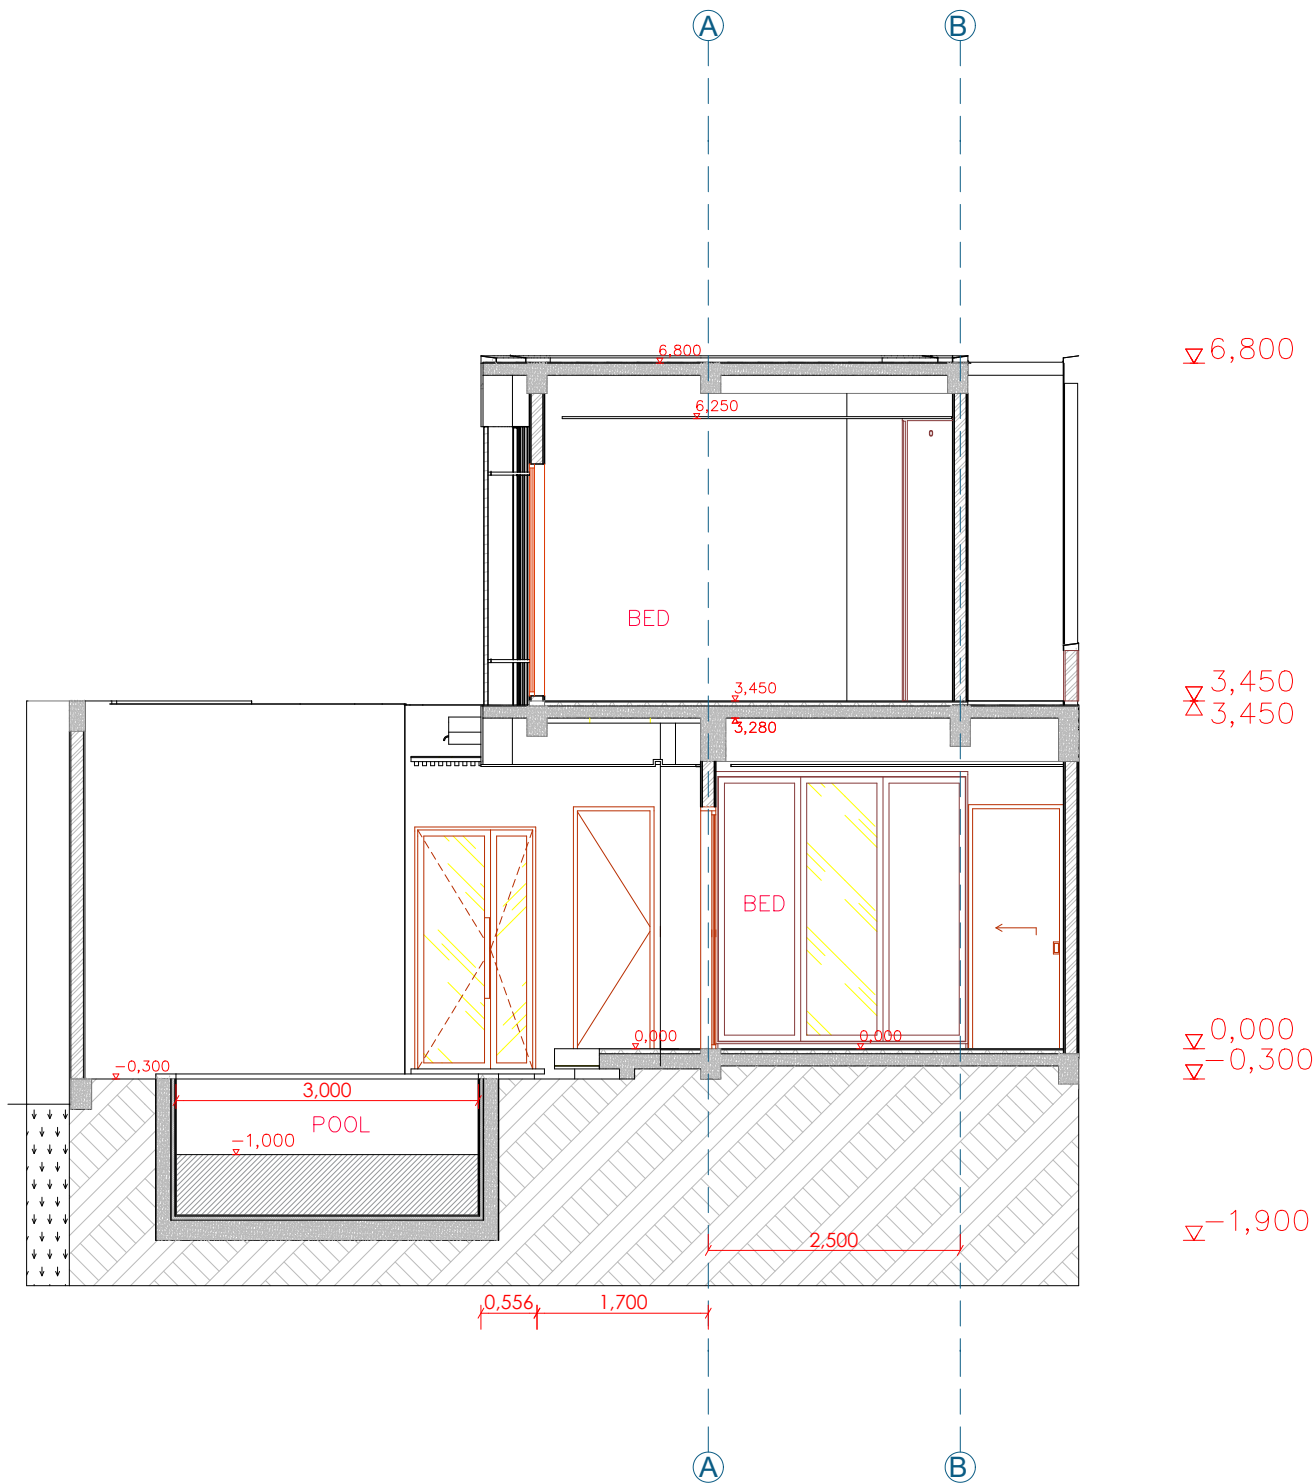

S-C1	Type C Section
1:75	

Architecture & Interior
GUSSDE
Awareness Architecture
www.gussde.com
design@gussde.com
wa +62 881 0828 81199
Jl Patih Nambi Gg. Pratama II No. 3
Denpasar Bali / 80116

PROJECT
Amanlane Villa

CLIENT
Mr. Rizal

GENERAL NOTES
All representations are the property of GUSSDE Wastubali Architecture, and may not be reproduced without written permission.
The dimensions indicated in the drawing must be cross-checked with the actual dimensions on the site. Should the dimensions deviate, the contractor shall produce shop drawings to amalgamate GUSSDE Wastubali Architecture's design intention with the actual site dimension. No reproduction of GUSSDE Wastubali Architecture's drawing is allowed.
The contractor should cross-checked all dimensions of fittings with those in the OMS. Any contradiction should be raised immediately.

DRAWING STATUS

DRAWING NAME
Type C Section 1


LAYOUT ID
A.06.3

DRAWING SCALE
1:75

DRAWING DATE
31/08/2024

MODIFIED BY DATE

CHECKED BY DATE

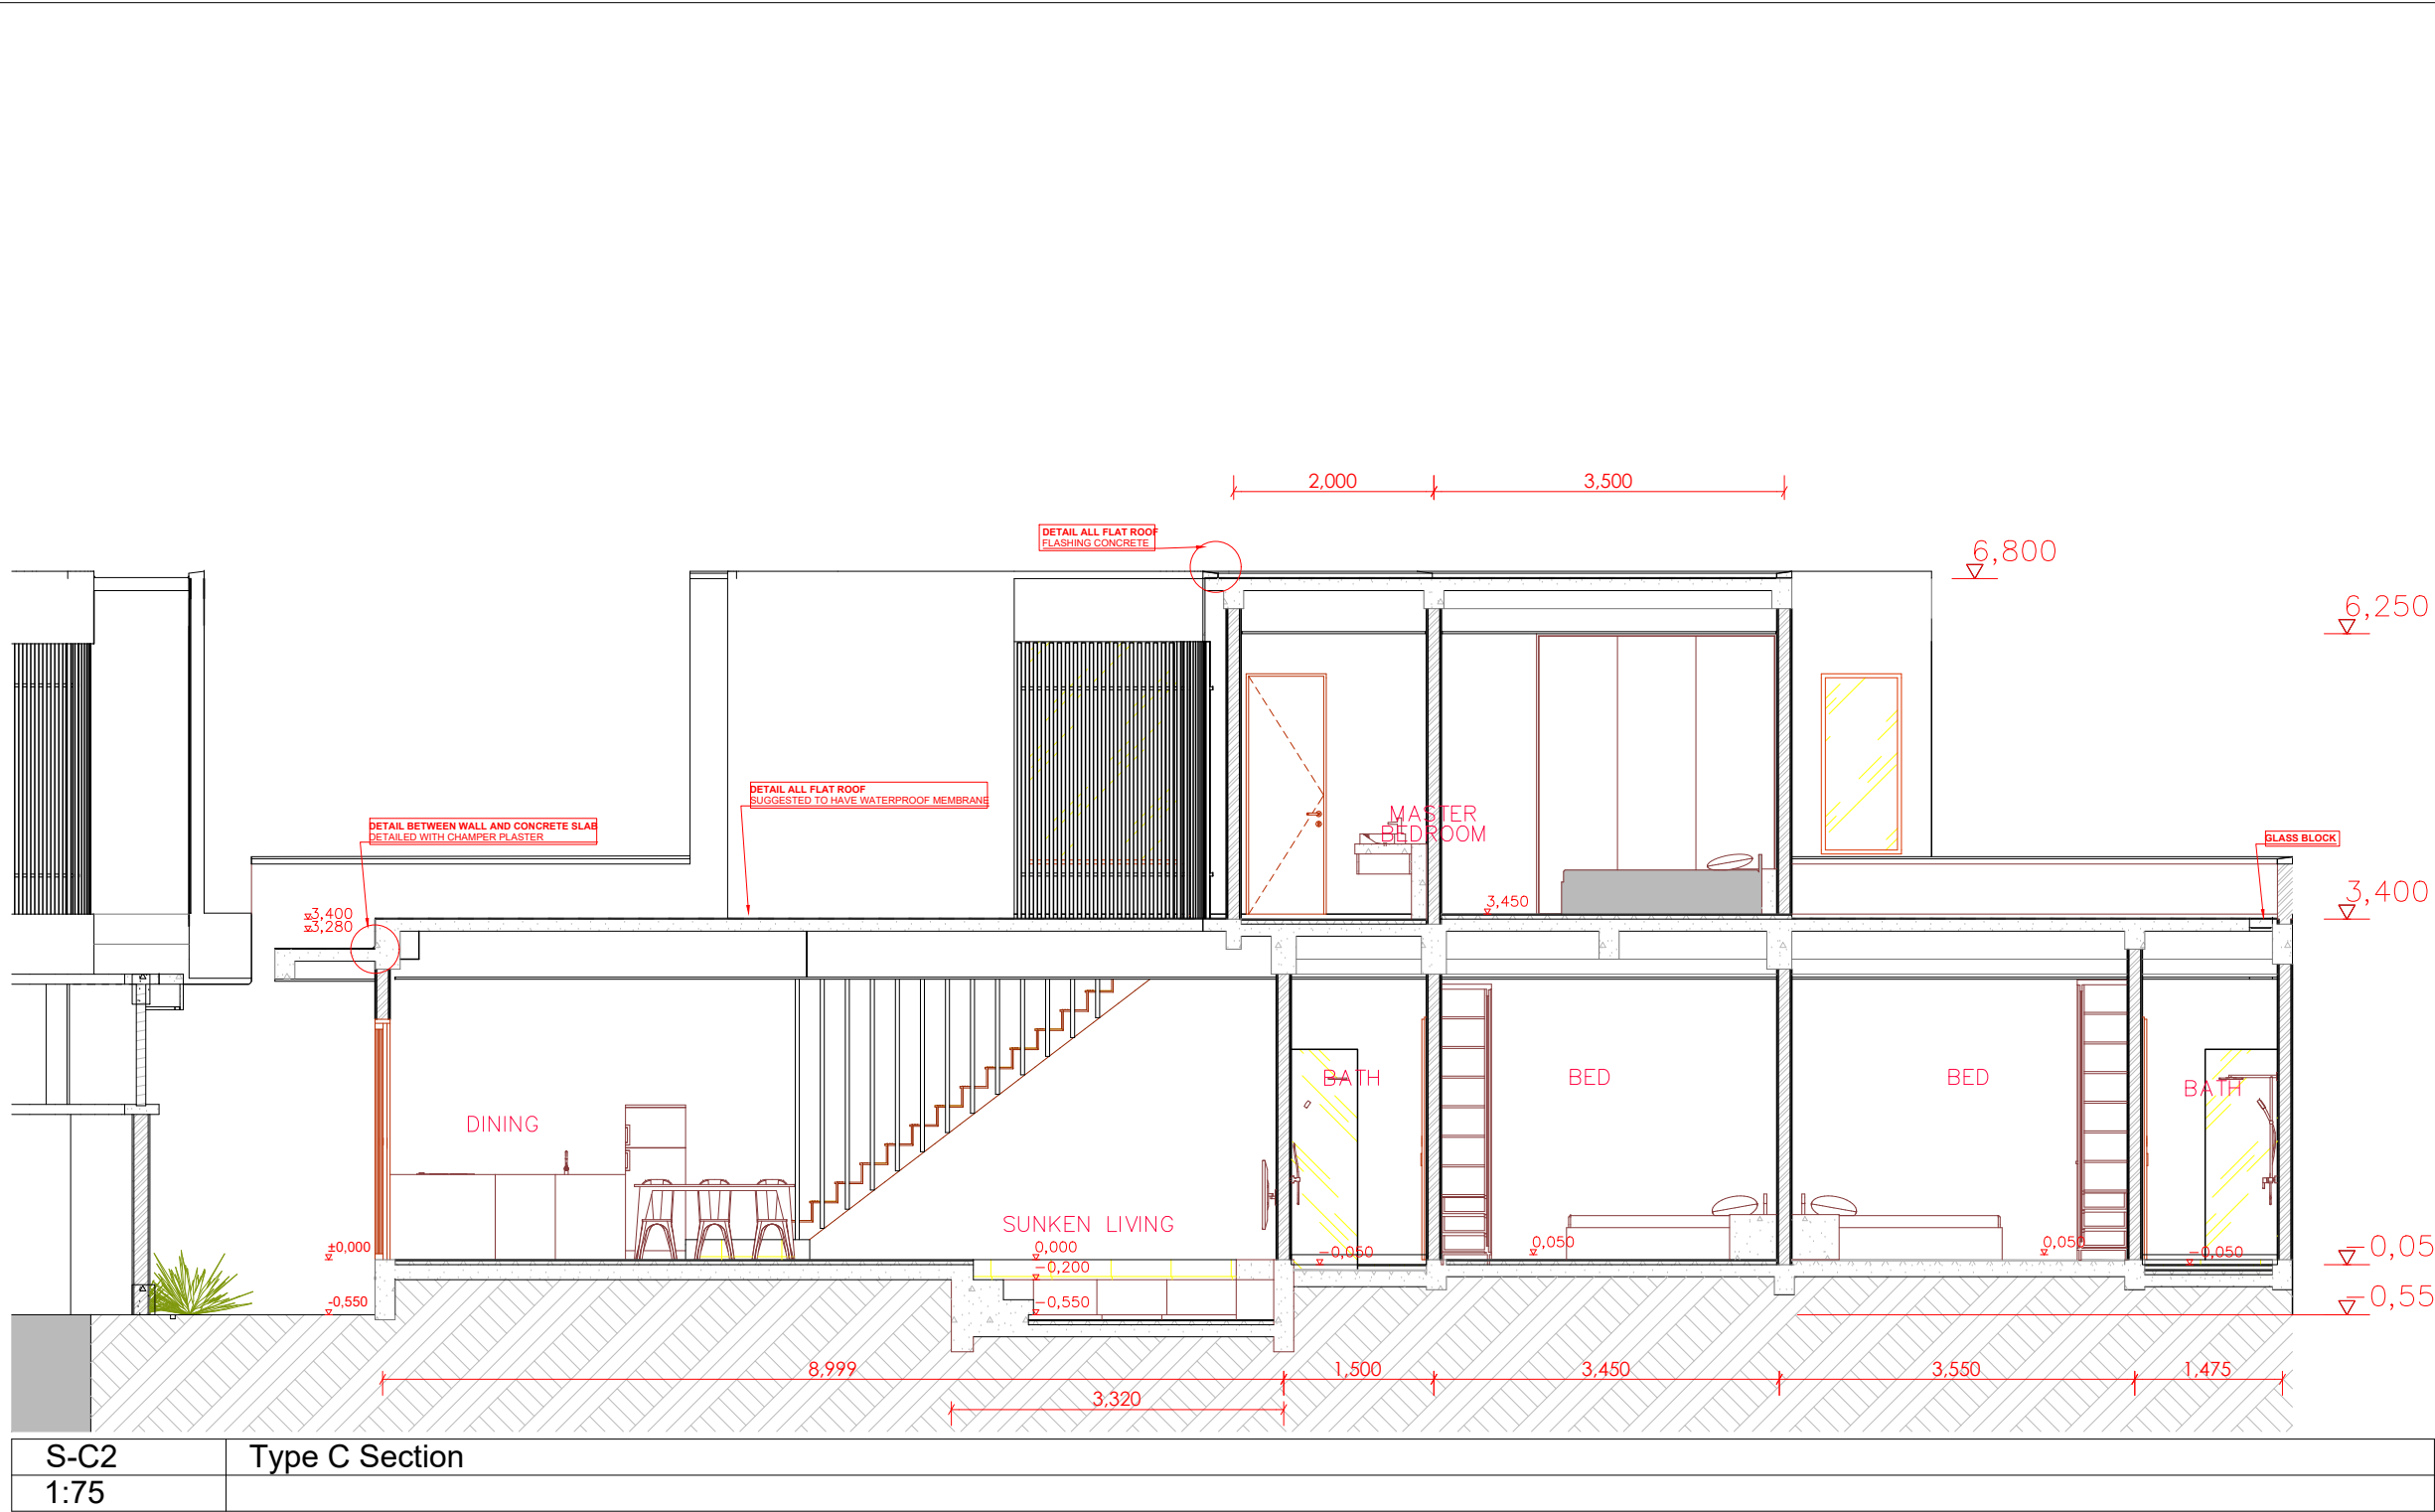

Architecture & Interior
GUSSDE
Awareness Architecture
www.gussde.com
design@gussde.com
wa +62 881 0828 81199
Jl Patih Nambi Gg. Pratama II No. 3
Denpasar Bali / 80116

PROJECT
Amanlane Villa

CLIENT
Mr. Rizal

GENERAL NOTES
All representations are the property of GUSSDE Wastubali Architecture, and may not be reproduced without written permission.
The dimensions indicated in the drawing must be cross-checked with the actual dimensions on the site. Should the dimensions deviate, the contractor shall produce shop drawings to amalgamate GUSSDE Wastubali Architecture's design intention with the actual site dimension. No reproduction of GUSSDE Wastubali Architecture's drawing is allowed.
The contractor should cross-checked all dimensions of fittings with those in the OMS. Any contradiction should be raised immediately.

DRAWING STATUS

DRAWING NAME
Type C Section 2

LAYOUT ID
A.06.4

DRAWING SCALE
1:75

DRAWING DATE
31/08/2024

MODIFIED BY DATE

CHECKED BY DATE

PROJECT
Amanlane Villa

CLIENT
Mr. Rizal

GENERAL NOTES
All representations are the property of GUSSDE Wastubali Architecture, and may not be reproduced without written permission.
The dimensions indicated in the drawing must be cross-checked with the actual dimensions on the site. Should the dimensions deviate, the contractor shall produce shop drawings to amalgamate GUSSDE Wastubali Architecture's design intention with the actual site dimension. No reproduction of GUSSDE Wastubali Architecture's drawing is allowed.
The contractor should cross-checked all dimensions of fittings with those in the OMS. Any contradiction should be raised immediately.

DRAWING STATUS

DRAWING NAME
Floor Schedule Ground Floor


LAYOUT ID
A.07.1

DRAWING SCALE
1:200

DRAWING DATE
31/08/2024


MODIFIED BY
DATE

CHECKED BY
DATE

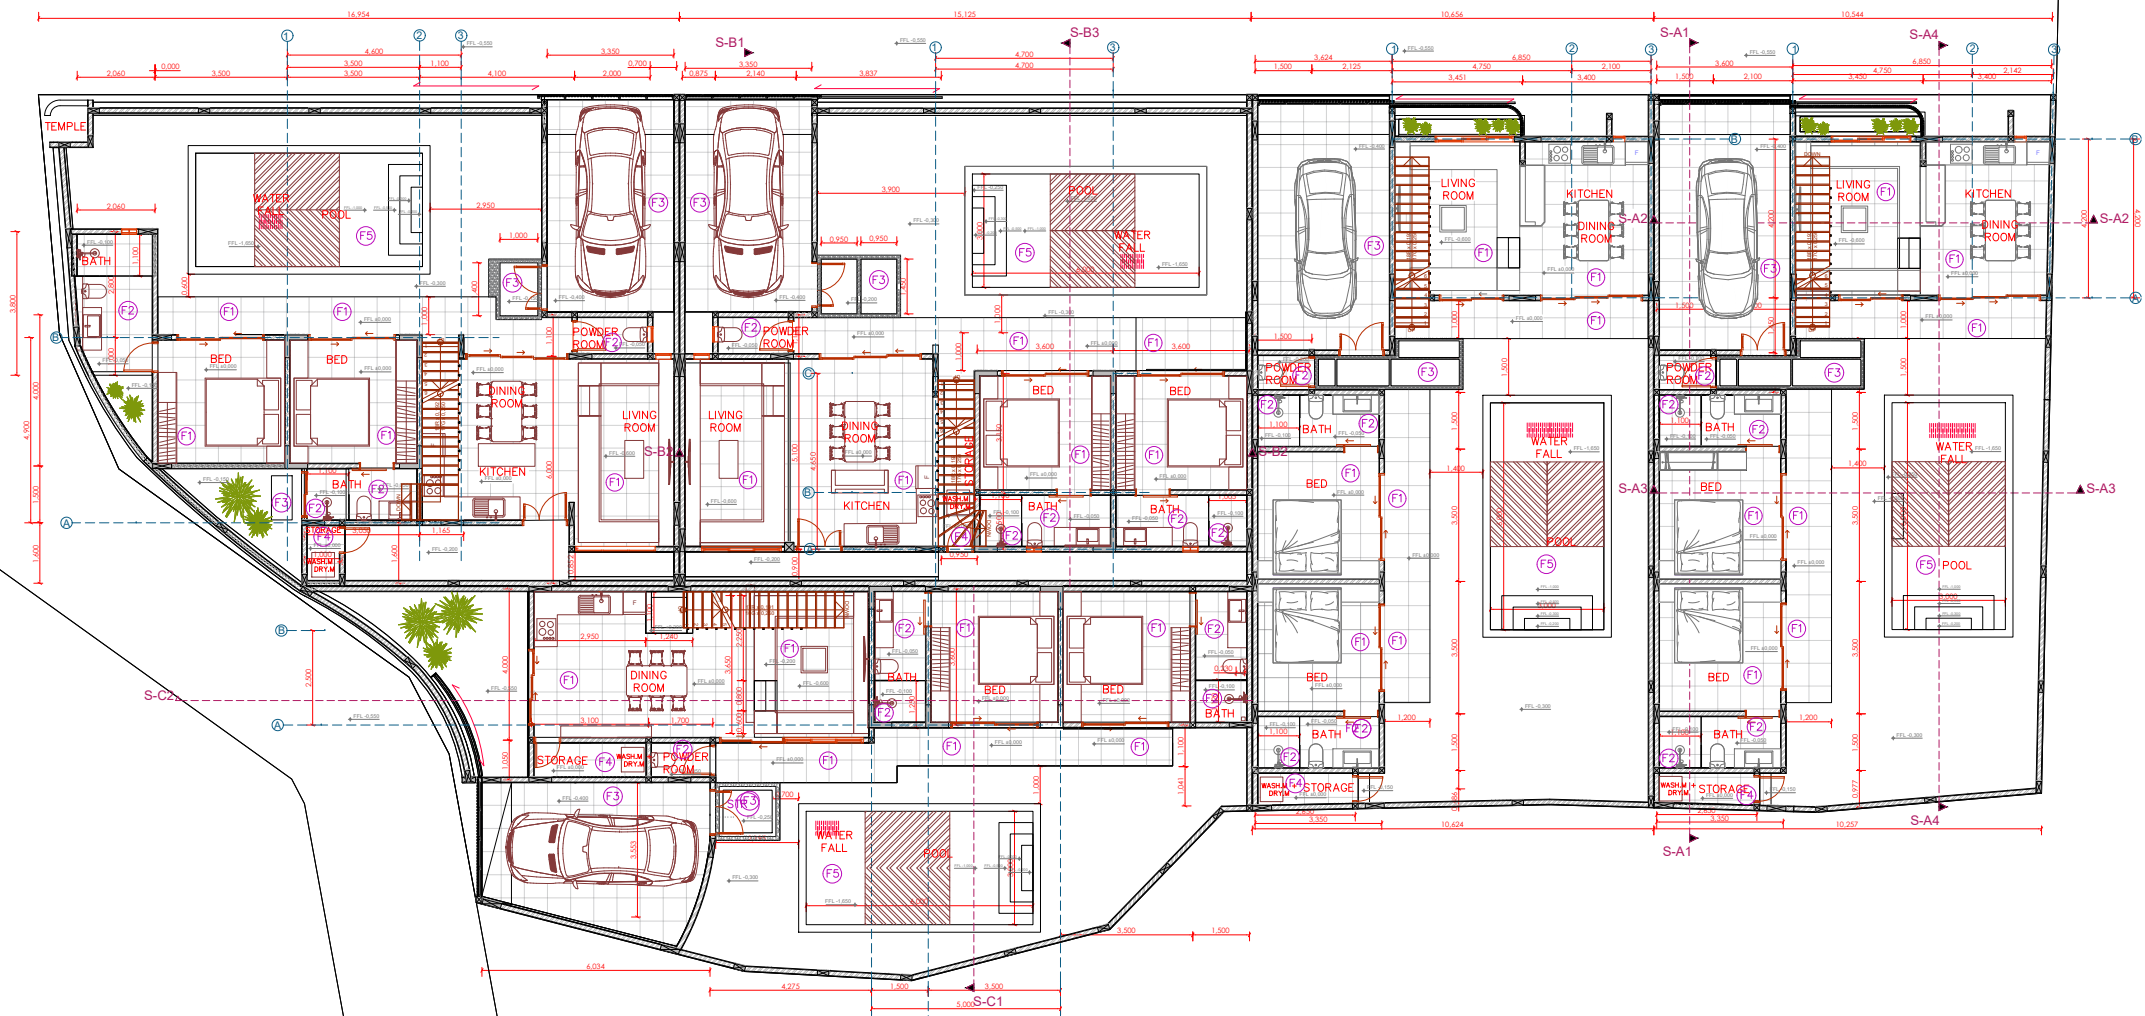

Floor	Ground Floor
1:200	

	NAME	PLACEMENT
F1	INFINITI - TERRAZZO WHITE Ceramic Tile White Terrazzo 60x60 cm, Matt	Main Area
F2	INFINITI - BALDO SLIPSTOP Ceramic Tile White 60x60 cm, Matt NoSlip	Bathroom
F3	CASTED CONCRETE PAVEMENT Casted concrete	Outdoors
F4	PLASTERED CONCRETE	Storage
F5	BLUE MOSAIC TILE	Swimming Pool
F6	MULIA - ARKANSAS STONE Ceramic Tile Stone Grey 40x40 cm	Carport

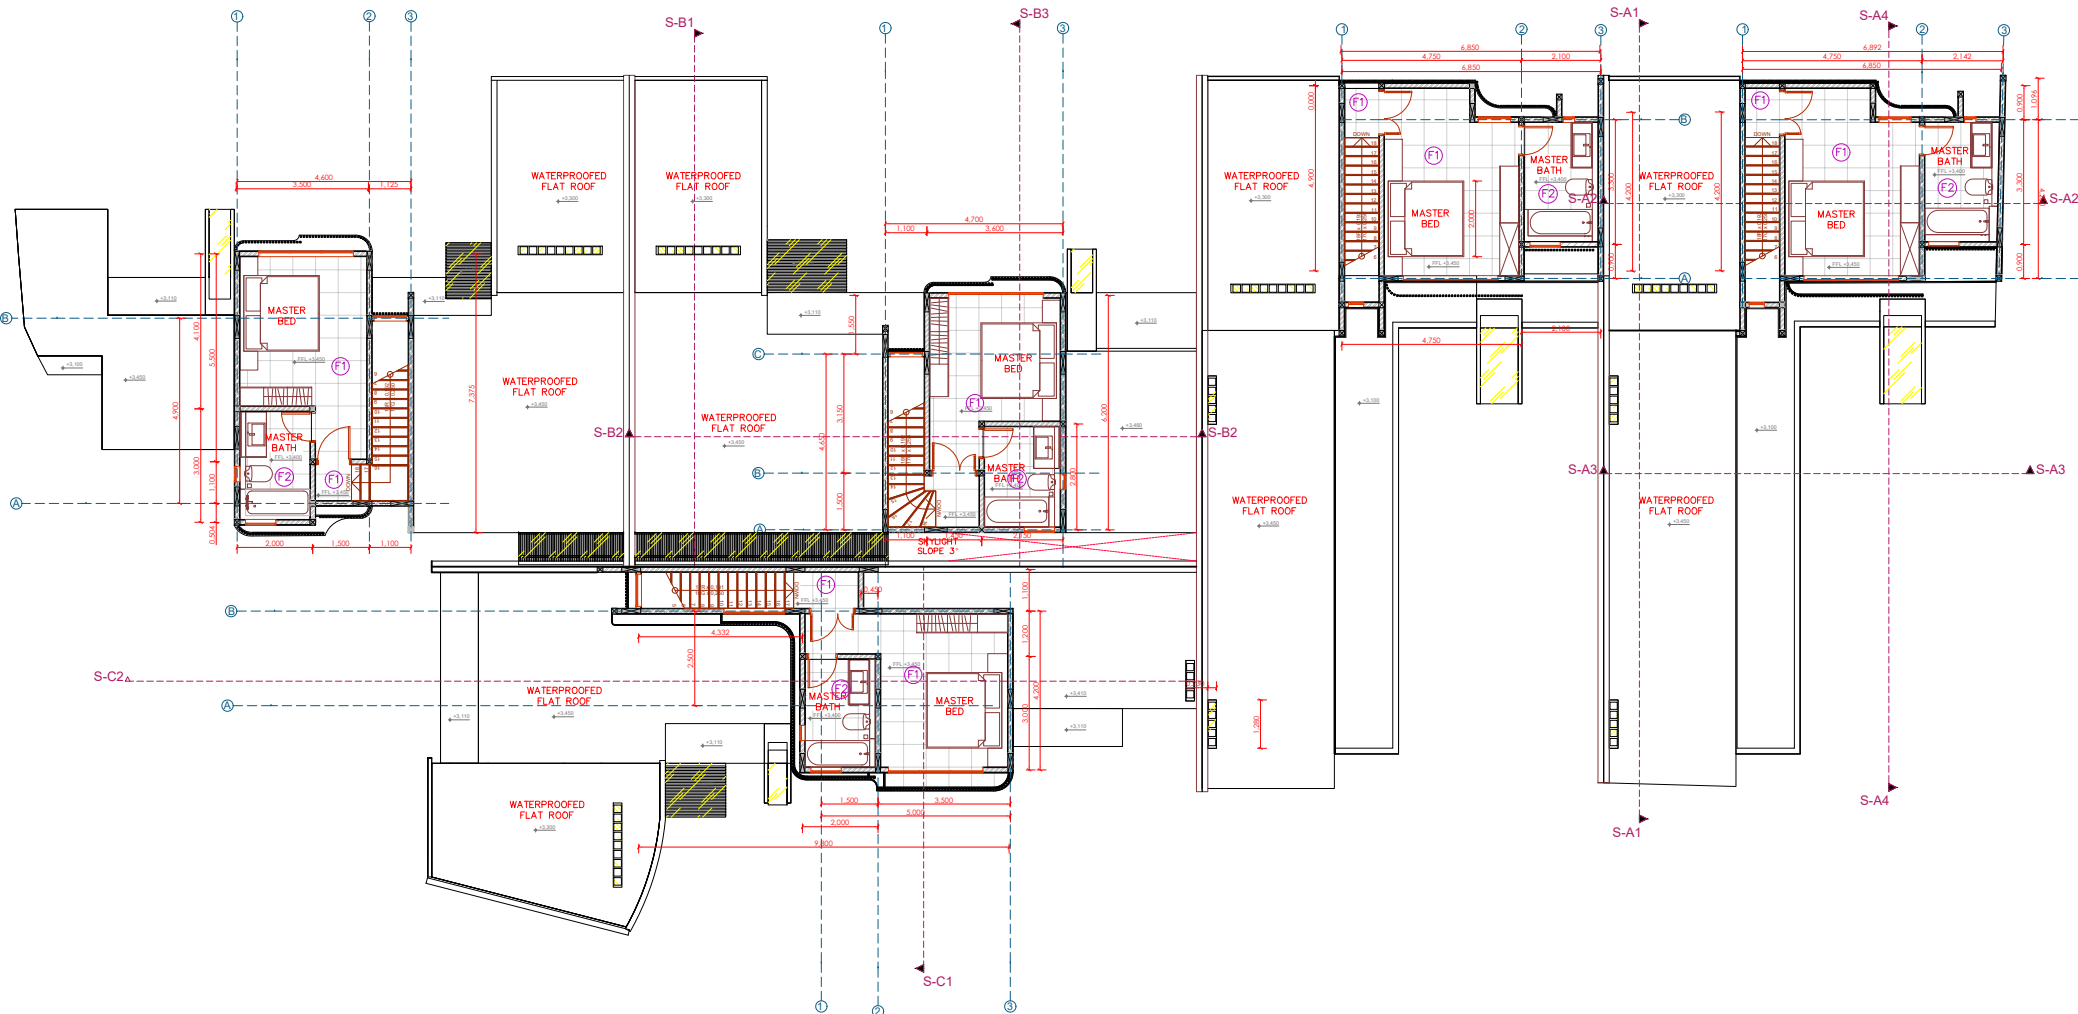

Floor	First Floor
1:200	

	NAME	PLACEMENT
F1	INFINITI - TERRAZZO WHITE Ceramic Tile White Terrazzo 60x60 cm, Matt	Main Area
F2	INFINITI - BALDO SLIPSTOP Ceramic Tile White 60x60 cm, Matt NoSlip	Bathroom
F3	CASTED CONCRETE PAVEMENT Casted concrete	Outdoors
F4	PLASTERED CONCRETE	Storage
F5	BLUE MOSAIC TILE	Swimming Pool
F6	MULIA - ARKANSAS STONE Ceramic Tile Stone Grey 40x40 cm	Carport

Architecture & Interior
GUSSDE
Awareness Architecture
www.gussde.com

design@gussde.com
wa +62 881 0828 81199

Jl Patih Nambi Gg. Pratama II No. 3
Denpasar Bali / 80116

PROJECT

Amanlane Villa

CLIENT

Mr. Rizal

GENERAL NOTES

All representations are the property of GUSSDE Wastubali Architecture, and may not be reproduced without written permission.
The dimensions indicated in the drawing must be cross-checked with the actual dimensions on the site. Should the dimensions deviate, the contractor shall produce shop drawings to amalgamate GUSSDE Wastubali Architecture's design intention with the actual site dimension. No reproduction of GUSSDE Wastubali Architecture's drawing is allowed.
The contractor should cross-checked all dimensions of fittings with those in the OMS. Any contradiction should be raised immediately.

DRAWING STATUS

DRAWING NAME

Floor Schedule First Floor

LAYOUT ID

A.07.2

DRAWING SCALE

1:200

DRAWING DATE

31/08/2024

MODIFIED BY

DATE

CHECKED BY

DATE

PROJECT

Amanlane Villa

CLIENT

Mr. Rizal

GENERAL NOTES

All representations are the property of GUSSDE Wastubali Architecture, and may not be reproduced without written permission.
The dimensions indicated in the drawing must be cross-checked with the actual dimensions on the site. Should the dimensions deviate, the contractor shall produce shop drawings to amalgamate GUSSDE Wastubali Architecture's design intention with the actual site dimension. No reproduction of GUSSDE Wastubali Architecture's drawing is allowed.
The contractor should cross-checked all dimensions of fittings with those in the OMS. Any contradiction should be raised immediately.

DRAWING STATUS

DRAWING NAME

Wall Schedule Ground Floor

LAYOUT ID

A.08.1

DRAWING SCALE

1:200

DRAWING DATE


31/08/2024

MODIFIED BY

DATE


CHECKED BY

DATE

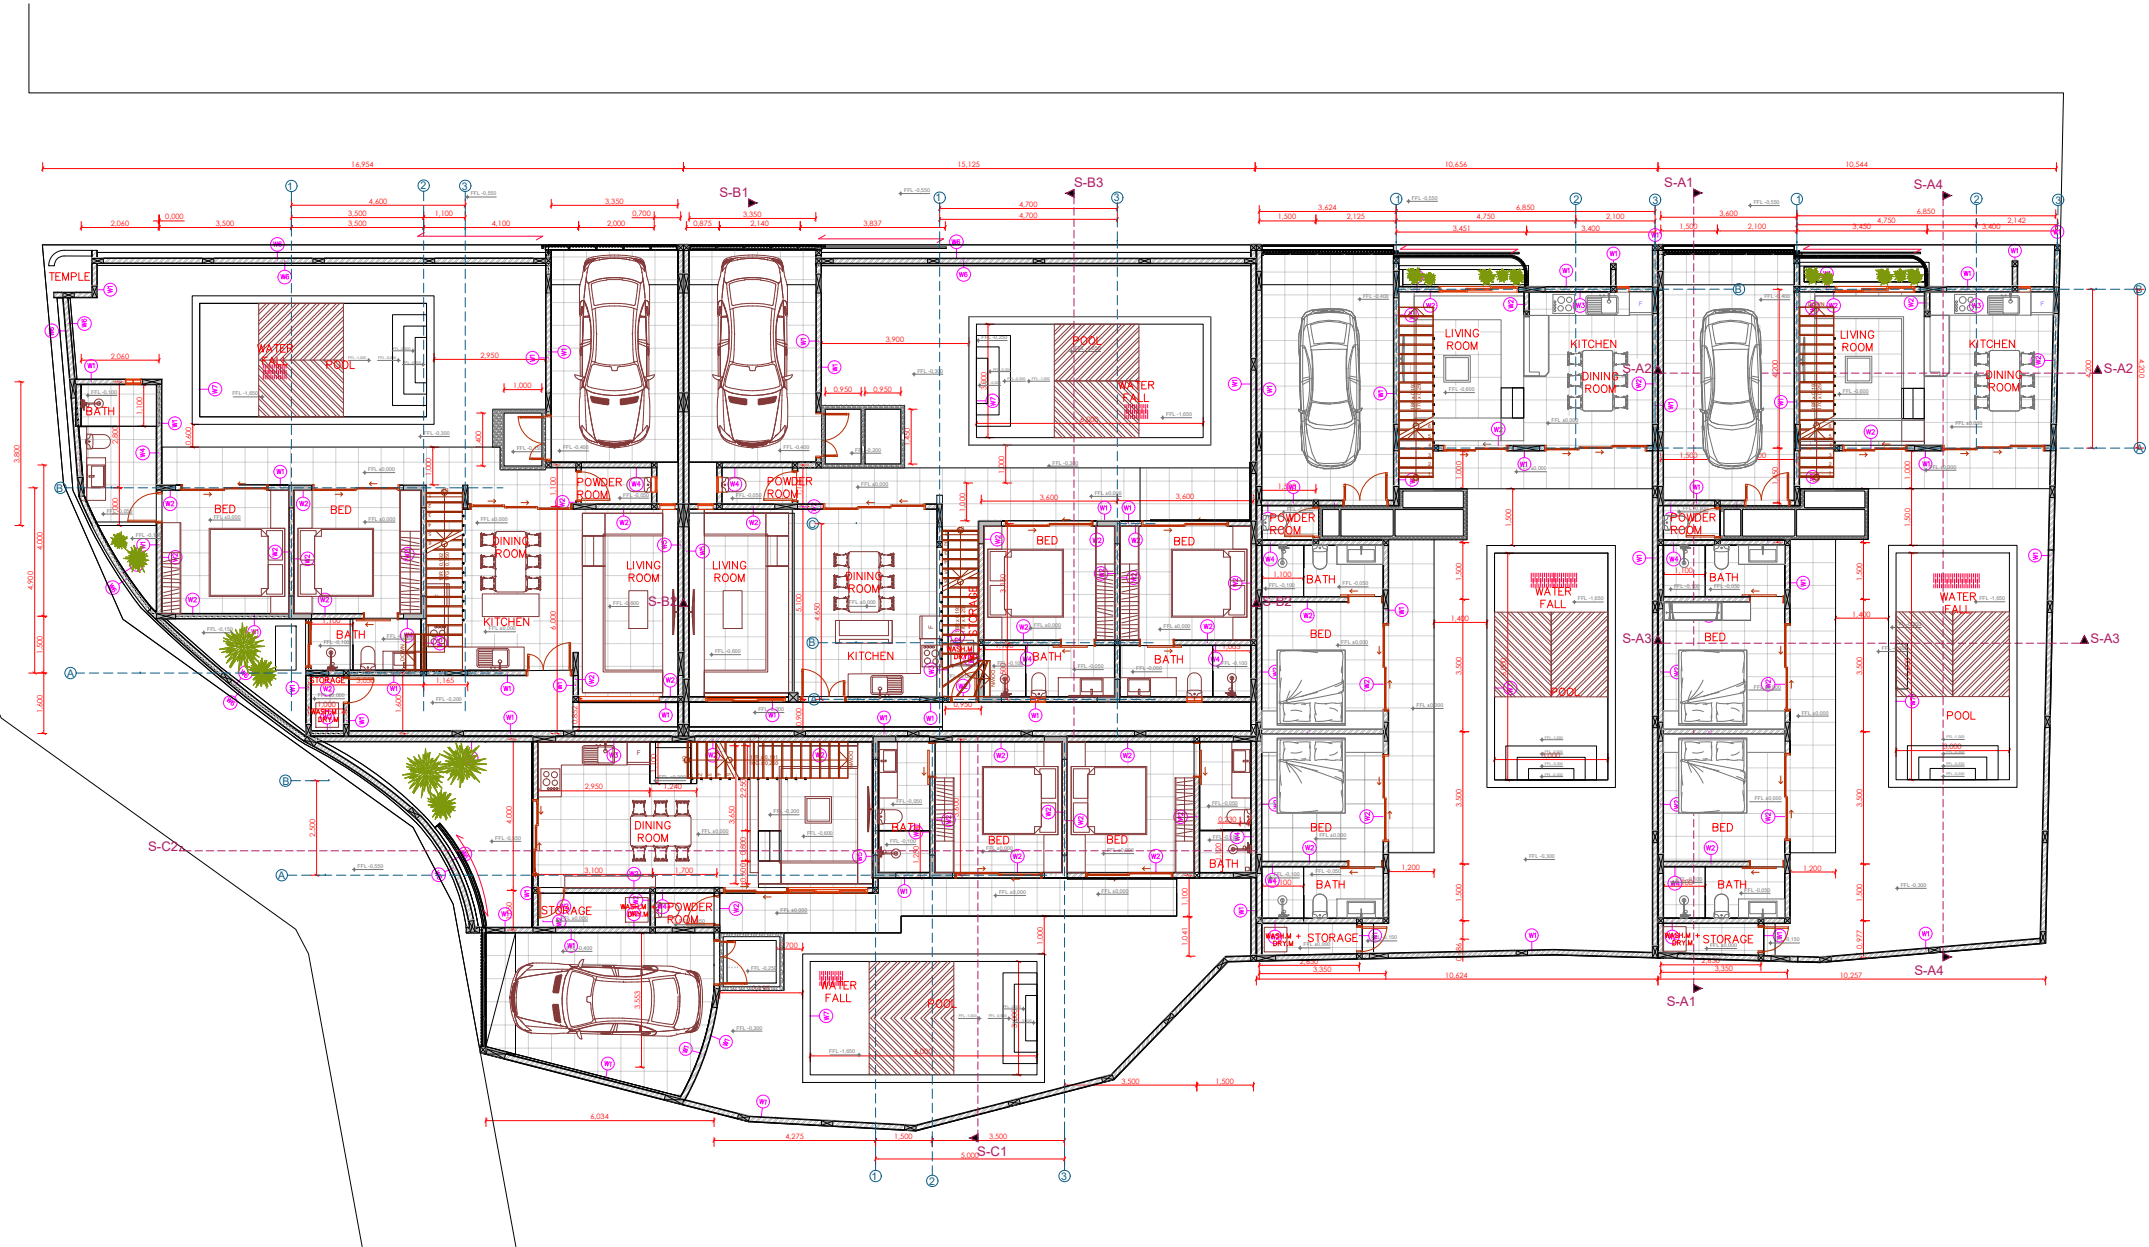

Walls	Ground Floor
1:200	

	NAME	PLACEMENT
W1	PENTALITE WHITE EX Dulux	Exterior Wall
W2	PENTALITE WHITE IN with white skirting Dulux	Living, Dining, Bedrooms
W3	BACKSPLASH TILE 60 CM Infiniti - Terrazzo Grey 60x60	Kitchen
W4	HALF TILE HALF PAINT WALL Infiniti - Balcento White 80x80 1.6 m height tile and 1.3 m Pentalite White Interior Dulux Paint	Bathroom, Powder Room
W5	RED BRICK	Living (TV Area)
W6	HALF-BAMBOO, HALF-PAINTED WHITE EXTERIOR WALL Dulux	Exterior Wall
W7	BLUE MOSAIC TILE	Swimming Pool

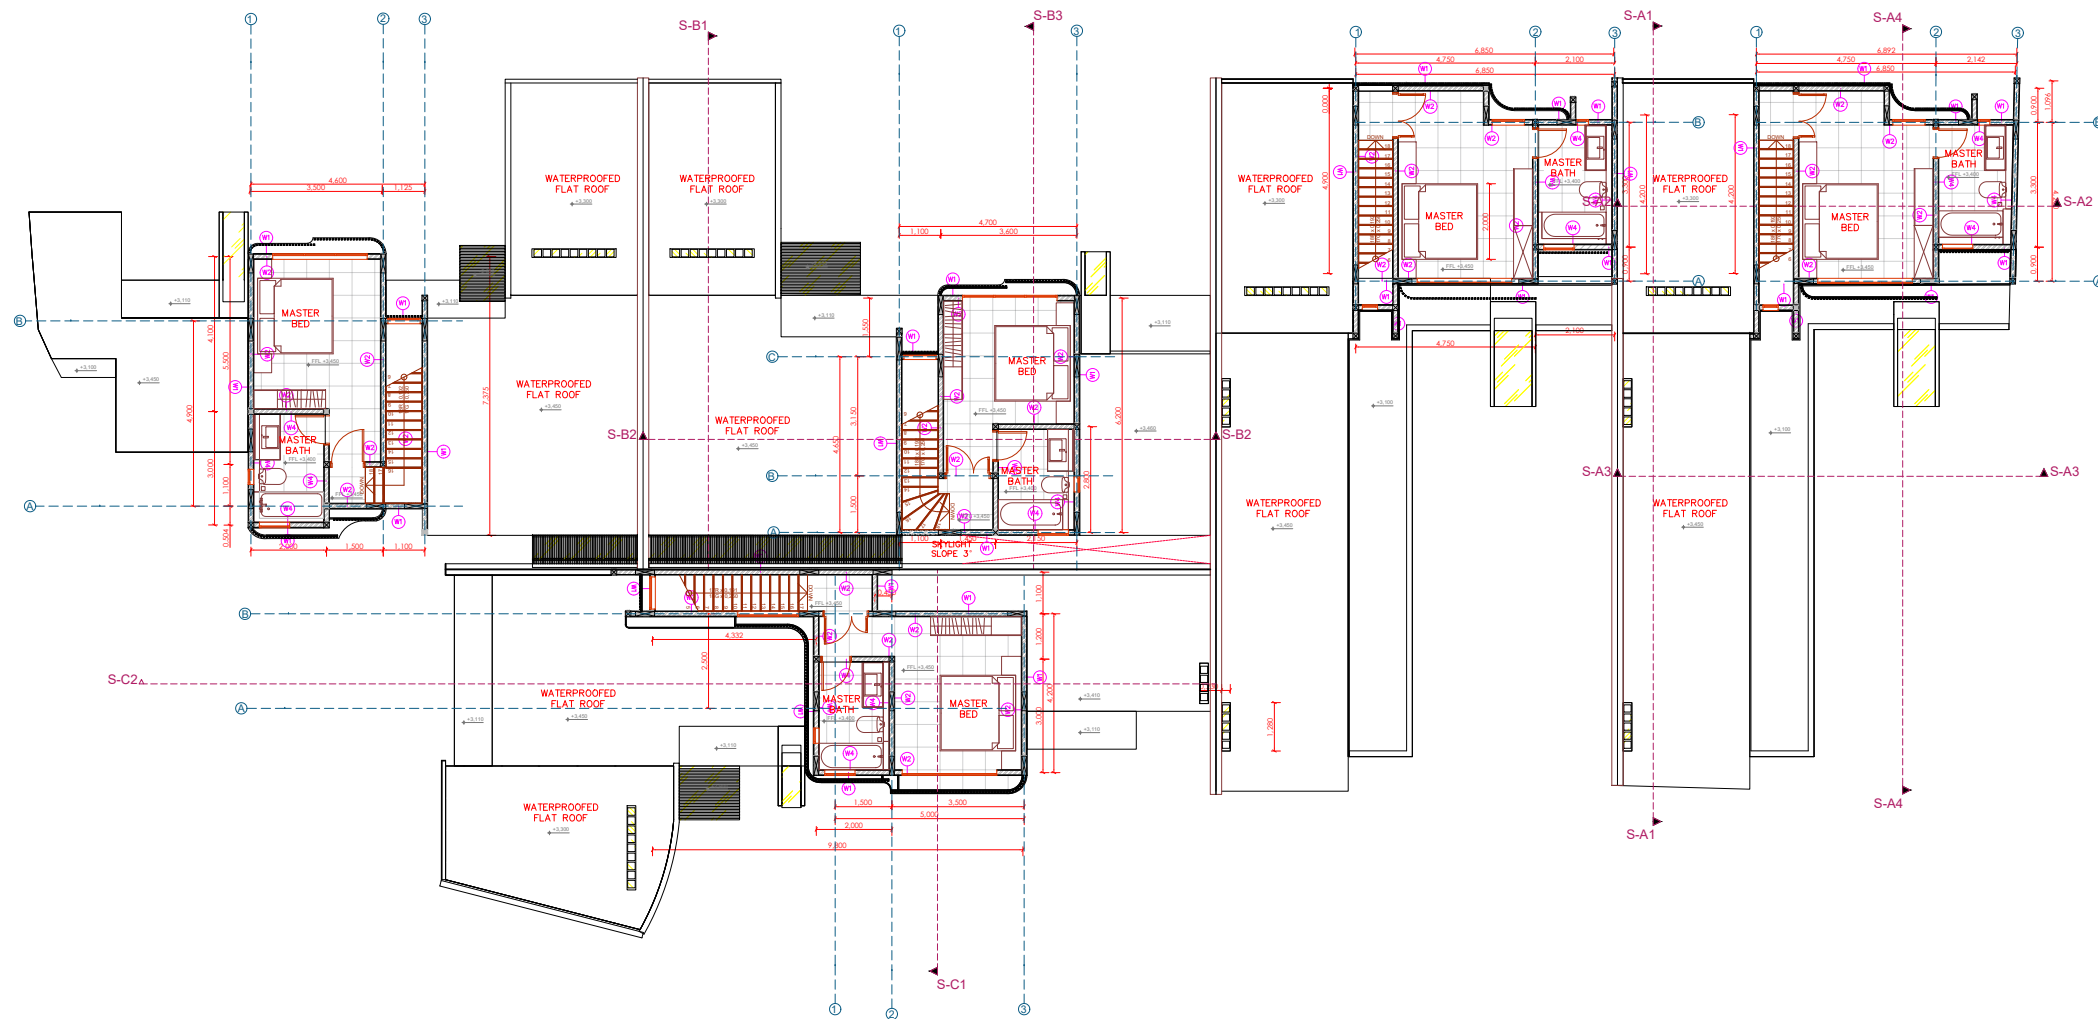

Walls	First Floor
1:200	

	NAME	PLACEMENT
W1	PENTALITE WHITE EX <i>Dulux</i>	Exterior Wall
W2	PENTALITE WHITE IN with white skirting <i>Dulux</i>	Living, Dining, Bedrooms
W3	BACKSPLASH TILE 60 CM <i>Infiniti - Terrazzo Grey 60x60</i>	Kitchen
W4	HALF TILE HALF PAINT WALL <i>Infiniti - Balcento White 80x80</i> 1.6 m height tile and 1.3 m Pentalite White Interior Dulux Paint	Bathroom, Powder Room
W5	RED BRICK	Living (TV Area)
W6	HALF-BAMBOO, HALF-PAINTED WHITE EXTERIOR WALL <i>Dulux</i>	Exterior Wall
W7	BLUE MOSAIC TILE	Swimming Pool

Architecture & Interior
GUSSDE
Awareness Architecture
www.gussde.com

design@gussde.com
wa +62 881 0828 81199

Jl Patih Nambi Gg. Pratama II No. 3
Denpasar Bali / 80116

PROJECT

Amanlane Villa

CLIENT

Mr. Rizal

GENERAL NOTES

All representations are the property of GUSSDE Wastubali Architecture, and may not be reproduced without written permission.
The dimensions indicated in the drawing must be cross-checked with the actual dimensions on the site. Should the dimensions deviate, the contractor shall produce shop drawings to amalgamate GUSSDE Wastubali Architecture's design intention with the actual site dimension. No reproduction of GUSSDE Wastubali Architecture's drawing is allowed.
The contractor should cross-checked all dimensions of fittings with those in the OMS. Any contradiction should be raised immediately.

DRAWING STATUS

DRAWING NAME

Wall Schedule First Floor

LAYOUT ID

A.08.2

DRAWING SCALE

1:200

DRAWING DATE

31/08/2024

MODIFIED BY

DATE

CHECKED BY

DATE

PROJECT
Amanlane Villa

CLIENT
Mr. Rizal

GENERAL NOTES
All representations are the property of GUSSDE Wastubali Architecture, and may not be reproduced without written permission.
The dimensions indicated in the drawing must be cross-checked with the actual dimensions on the site. Should the dimensions deviate, the contractor shall produce shop drawings to amalgamate GUSSDE Wastubali Architecture's design intention with the actual site dimension. No reproduction of GUSSDE Wastubali Architecture's drawing is allowed.
The contractor should cross-checked all dimensions of fittings with those in the OMS. Any contradiction should be raised immediately.

DRAWING STATUS

DRAWING NAME
Ceiling Schedule Ground Floor


LAYOUT ID
A.09.1

DRAWING SCALE
1:200

DRAWING DATE
31/08/2024

MODIFIED BY DATE

CHECKED BY DATE

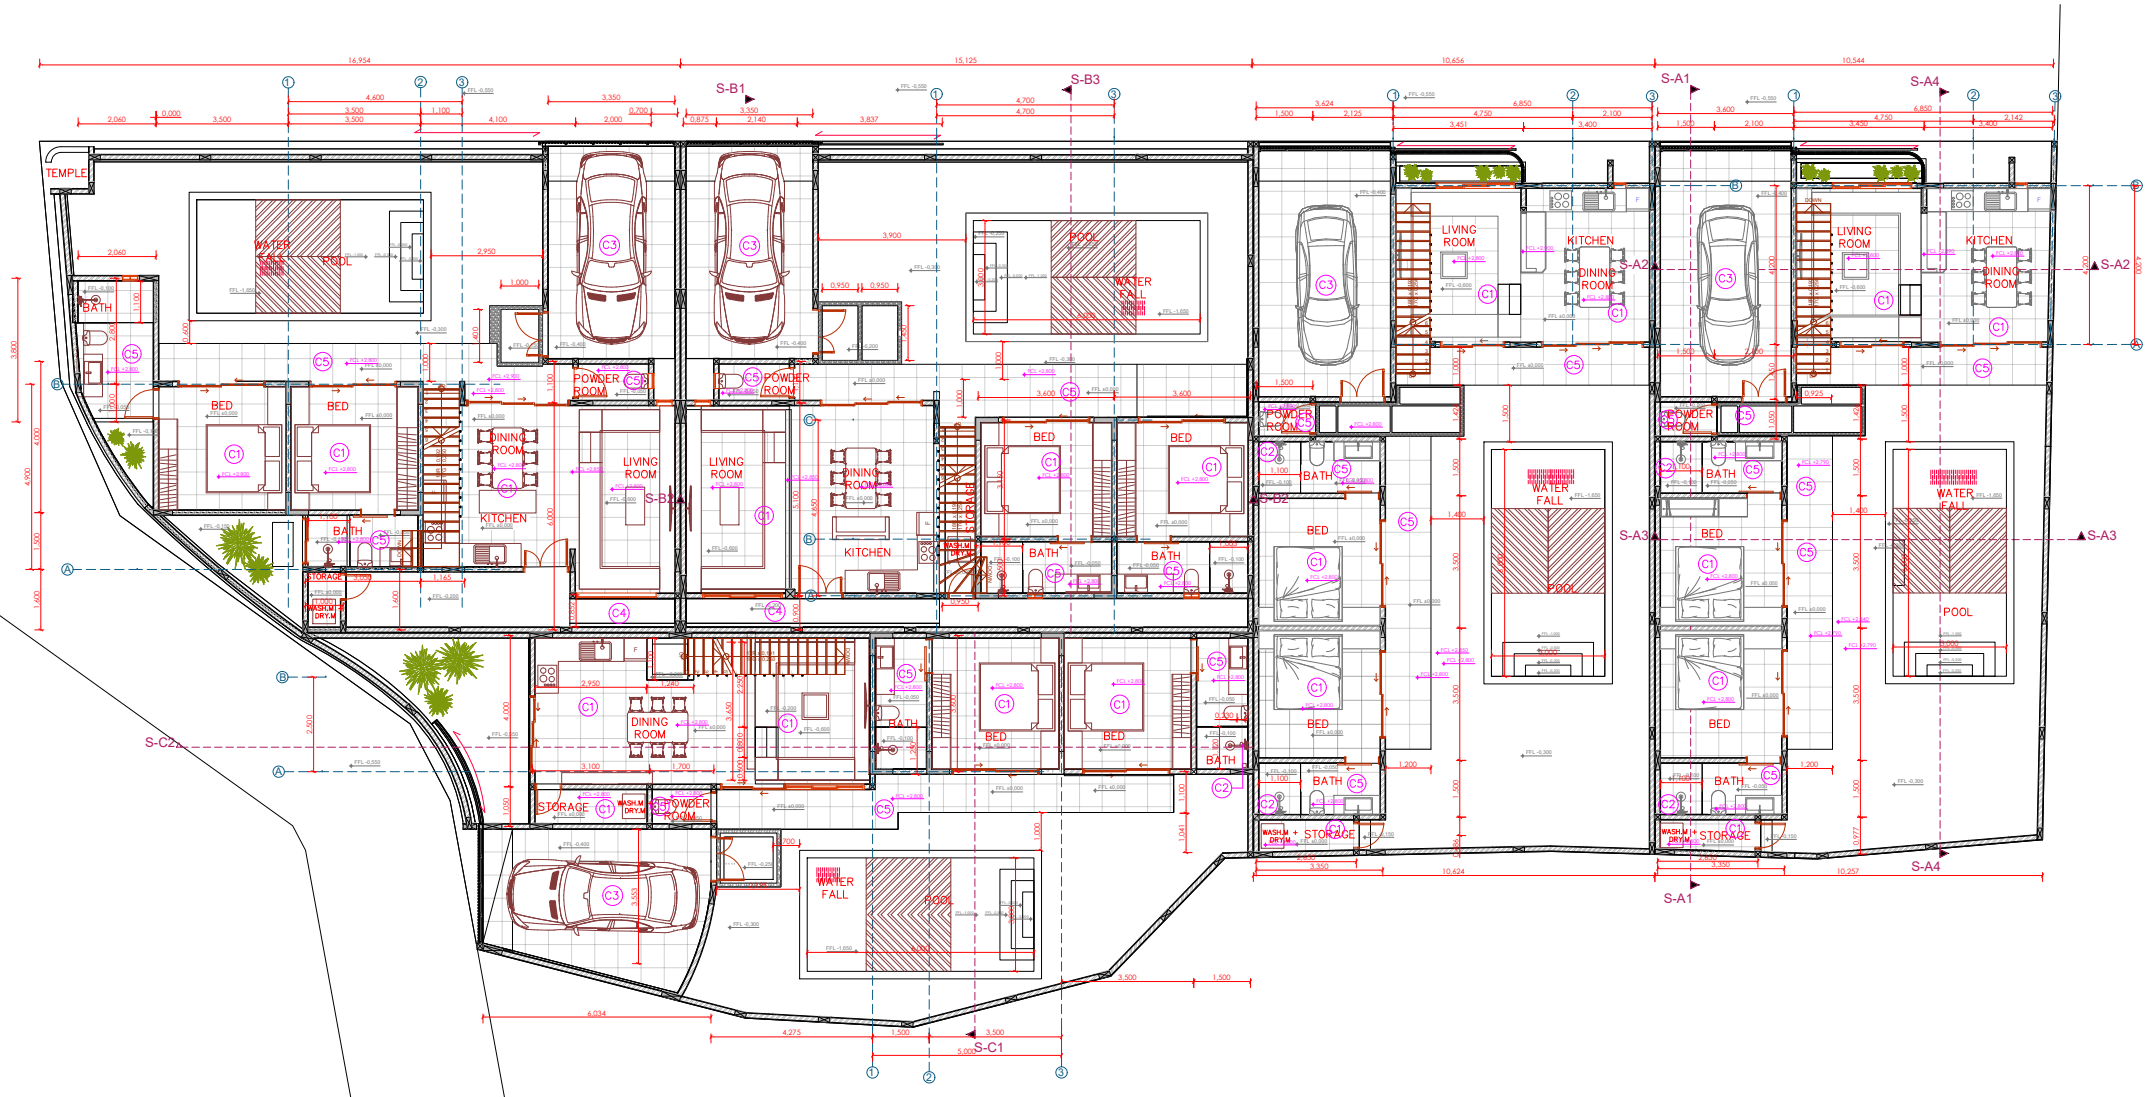

Ceilings 1:200	Ground Floor
-------------------	--------------

	NAME	PLACEMENT
C1	GYPSUM CEILING With off white paint finish, and 10 mm shadow line on each side	Interior and Exterior
C2	GLASSBLOCK	Bathroom
C3	CONCRETE FLAT ROOF	Carport
C4	SKYLIGHT WITH KAYU GALAM	Void Villa 3
C5	GRC KALSIBOARD 8mm, PENTALITE WHITE EX Dulux	Bathroom, Terrace

Jl Patih Nambi Gg. Pratama II No. 3
Denpasar Bali / 80116

Amanlane Villa

Mr. Rizal	
-----------	--

The contractor should cross-checked all dimensions of fittings with those in the OMS. Any contradiction should be raised immediately.

Ceiling Schedule First Floor


A.09.2

1:200

31/08/2024

DATE _____

DATE _____

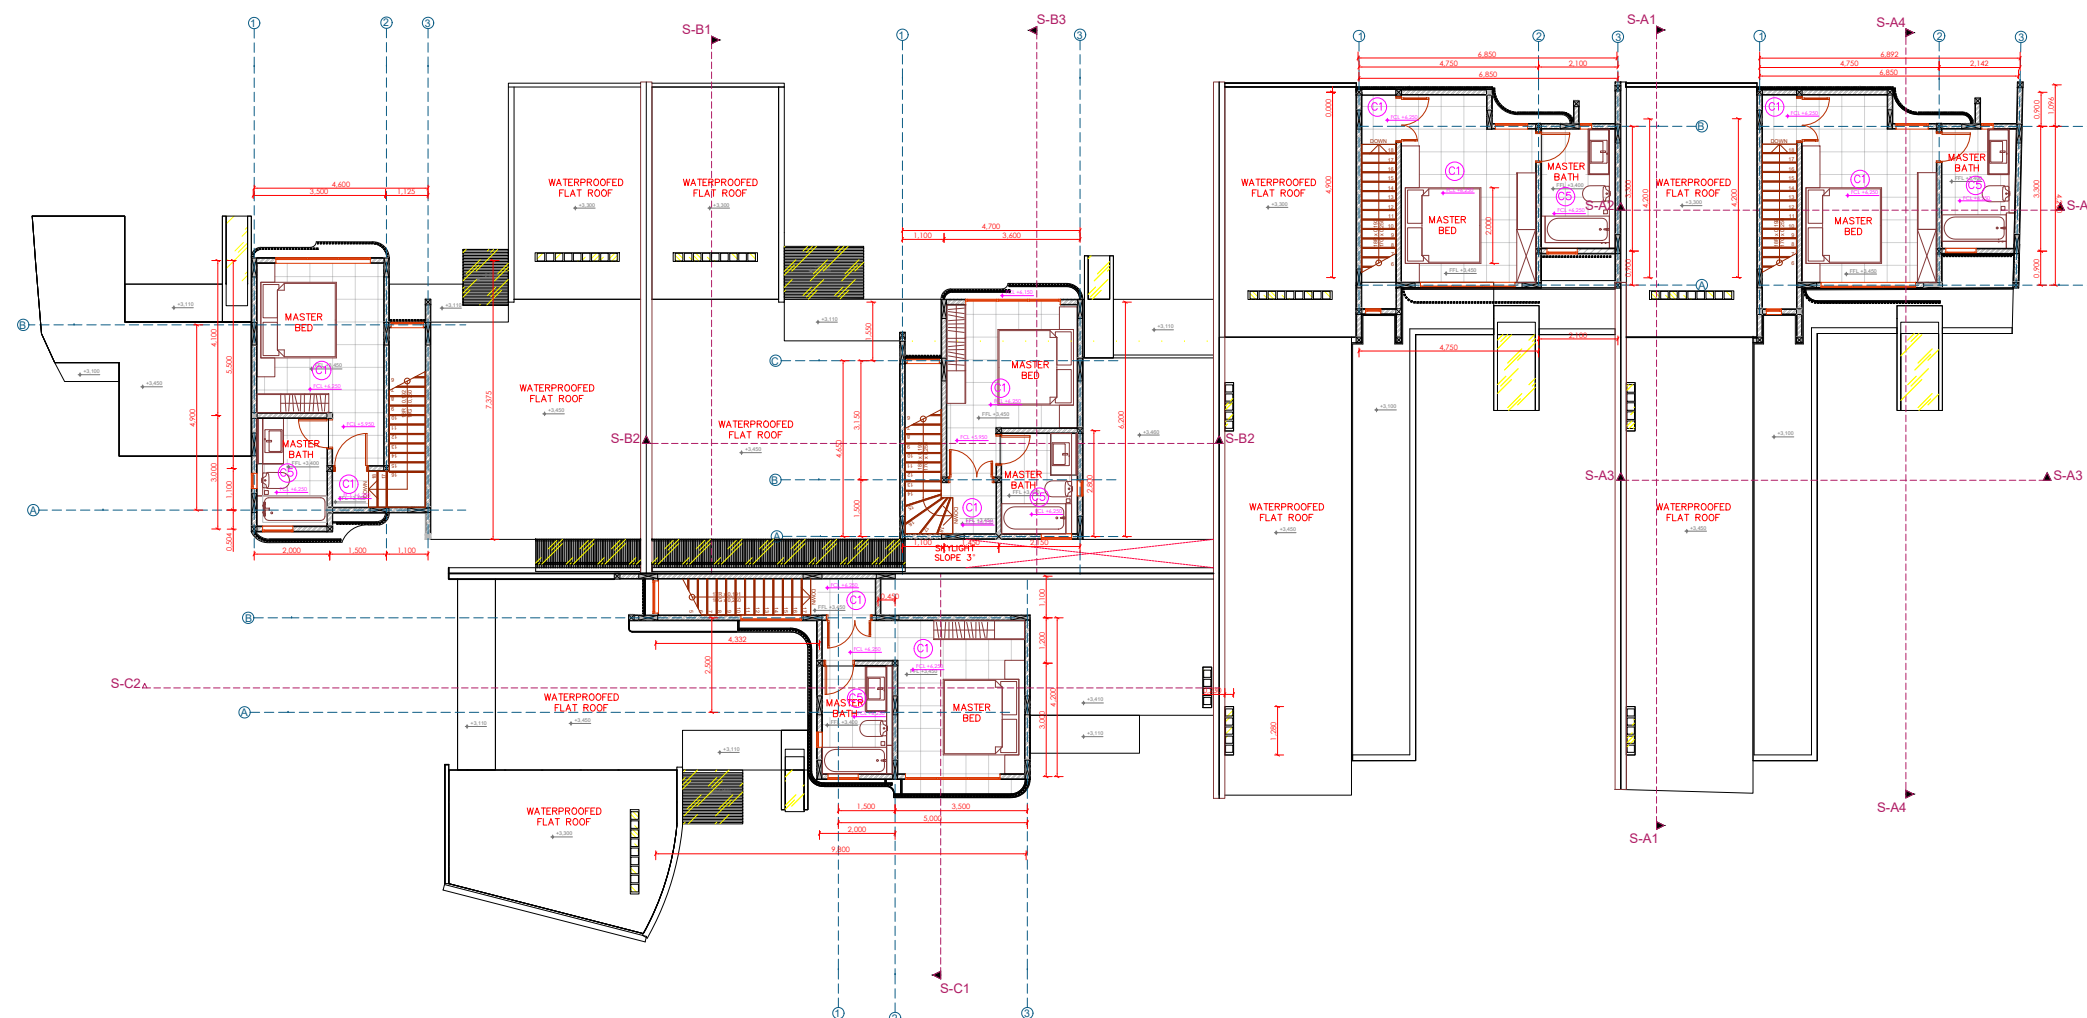

Ceilings	First Floor
1:200	

	NAME	PLACEMENT
C1	GYPSUM CEILING <i>With off white paint finish, and 10 mm shadow line on each side</i>	Interior and Exterior
C2	GLASSBLOCK	Bathroom
C3	CONCRETE FLAT ROOF	Carport
C4	SKYLIGHT WITH KAYU GALAM	Void Villa 3
C5	GRC KALSIBOARD 8mm, PENTALITE WHITE EX Dulux	Bathroom, Terrace

PROJECT

Amanlane Villa

CLIENT

Mr. Rizal

GENERAL NOTES

All representations are the property of GUSSDE Wastubali Architecture, and may not be reproduced without written permission.
The dimensions indicated in the drawing must be cross-checked with the actual dimensions on the site. Should the dimensions deviate, the contractor shall produce shop drawings to amalgamate GUSSDE Wastubali Architecture's design intention with the actual site dimension. No reproduction of GUSSDE Wastubali Architecture's drawing is allowed.
The contractor should cross-checked all dimensions of fittings with those in the OMS. Any contradiction should be raised immediately.

DRAWING STATUS

DRAWING NAME

Ceiling Details

LAYOUT ID

A.09.3

DRAWING SCALE


1:10

DRAWING DATE


31/08/2024

MODIFIED BYDATE


CHECKED BYDATE

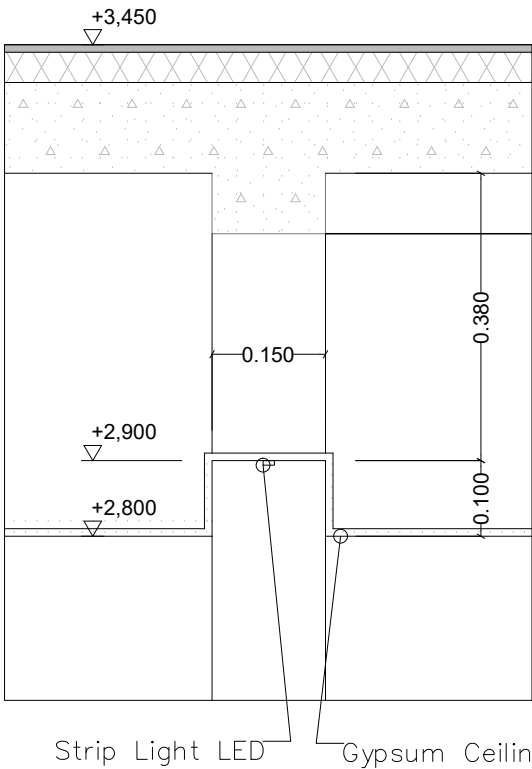

Suspended Ceiling Detail
1:10

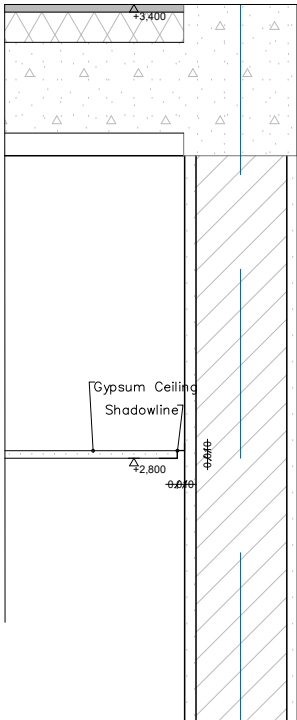

Shadowline Detail
1:10

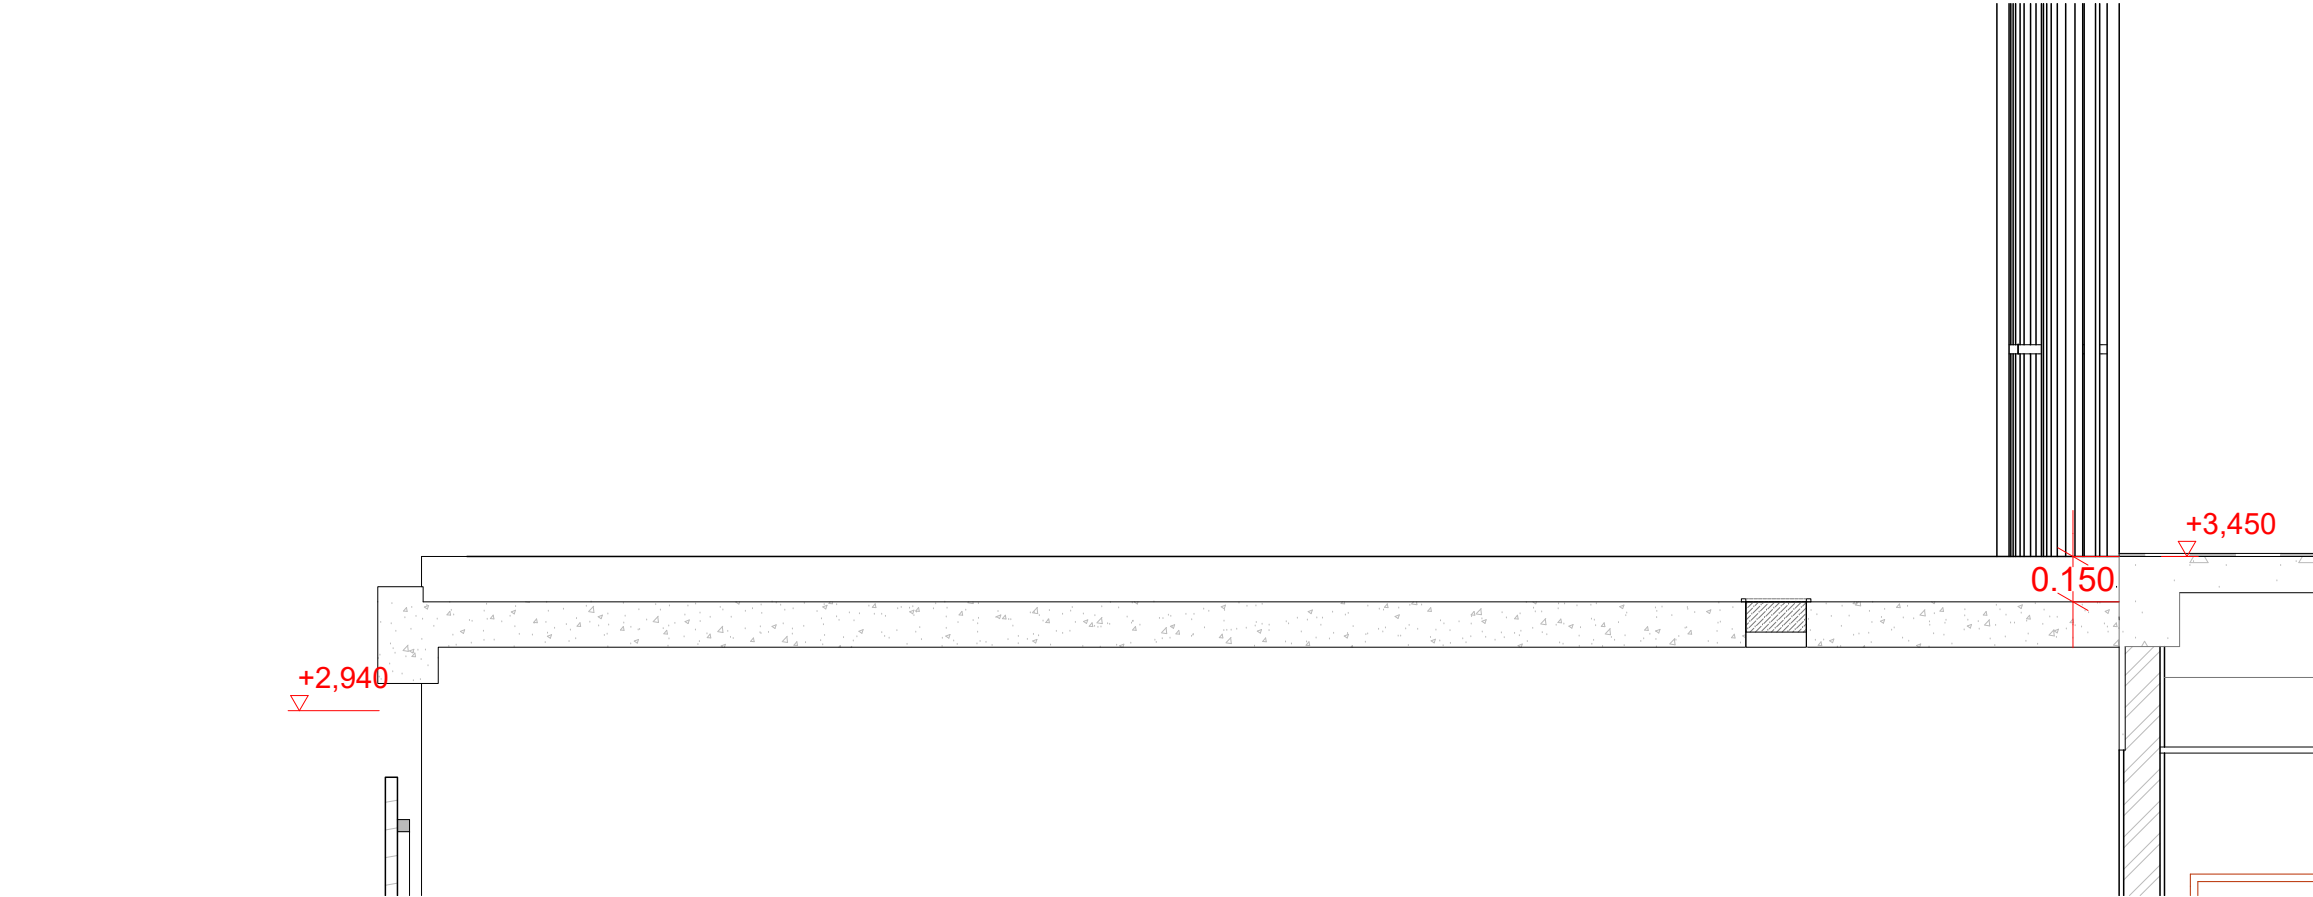

S-B1	Section
1:25	

Architecture & Interior

GUSSDE
Awareness Architecture
www.gussde.com

design@gussde.com
wa +62 881 0828 81199

Jl Patih Nambi Gg. Pratama II No. 3
Denpasar Bali / 80116

PROJECT

Amanlane Villa

CLIENT

Mr. Rizal

GENERAL NOTES

All representations are the property of GUSSDE Wastubali Architecture, and may not be reproduced without written permission.
The dimensions indicated in the drawing must be cross-checked with the actual dimensions on the site. Should the dimensions deviate, the contractor shall produce shop drawings to amalgamate GUSSDE Wastubali Architecture's design intention with the actual site dimension. No reproduction of GUSSDE Wastubali Architecture's drawing is allowed.
The contractor should cross-checked all dimensions of fittings with those in the OMS. Any contradiction should be raised immediately.

DRAWING STATUS

DRAWING NAME

Skylight Canopy Details

LAYOUT ID

A.09.4

DRAWING SCALE

1:25, 1:10

DRAWING DATE

31/08/2024

MODIFIED BY

DATE


CHECKED BY

DATE

FLASHING BETWEEN SKYLIGHT
CANOPY AND FLAT ROOF SLAB

SOLARTUFF SOLID PLAIN CLEAR
SLOPE 3°

GALVANIZED HOLLOW STEEL 40X80

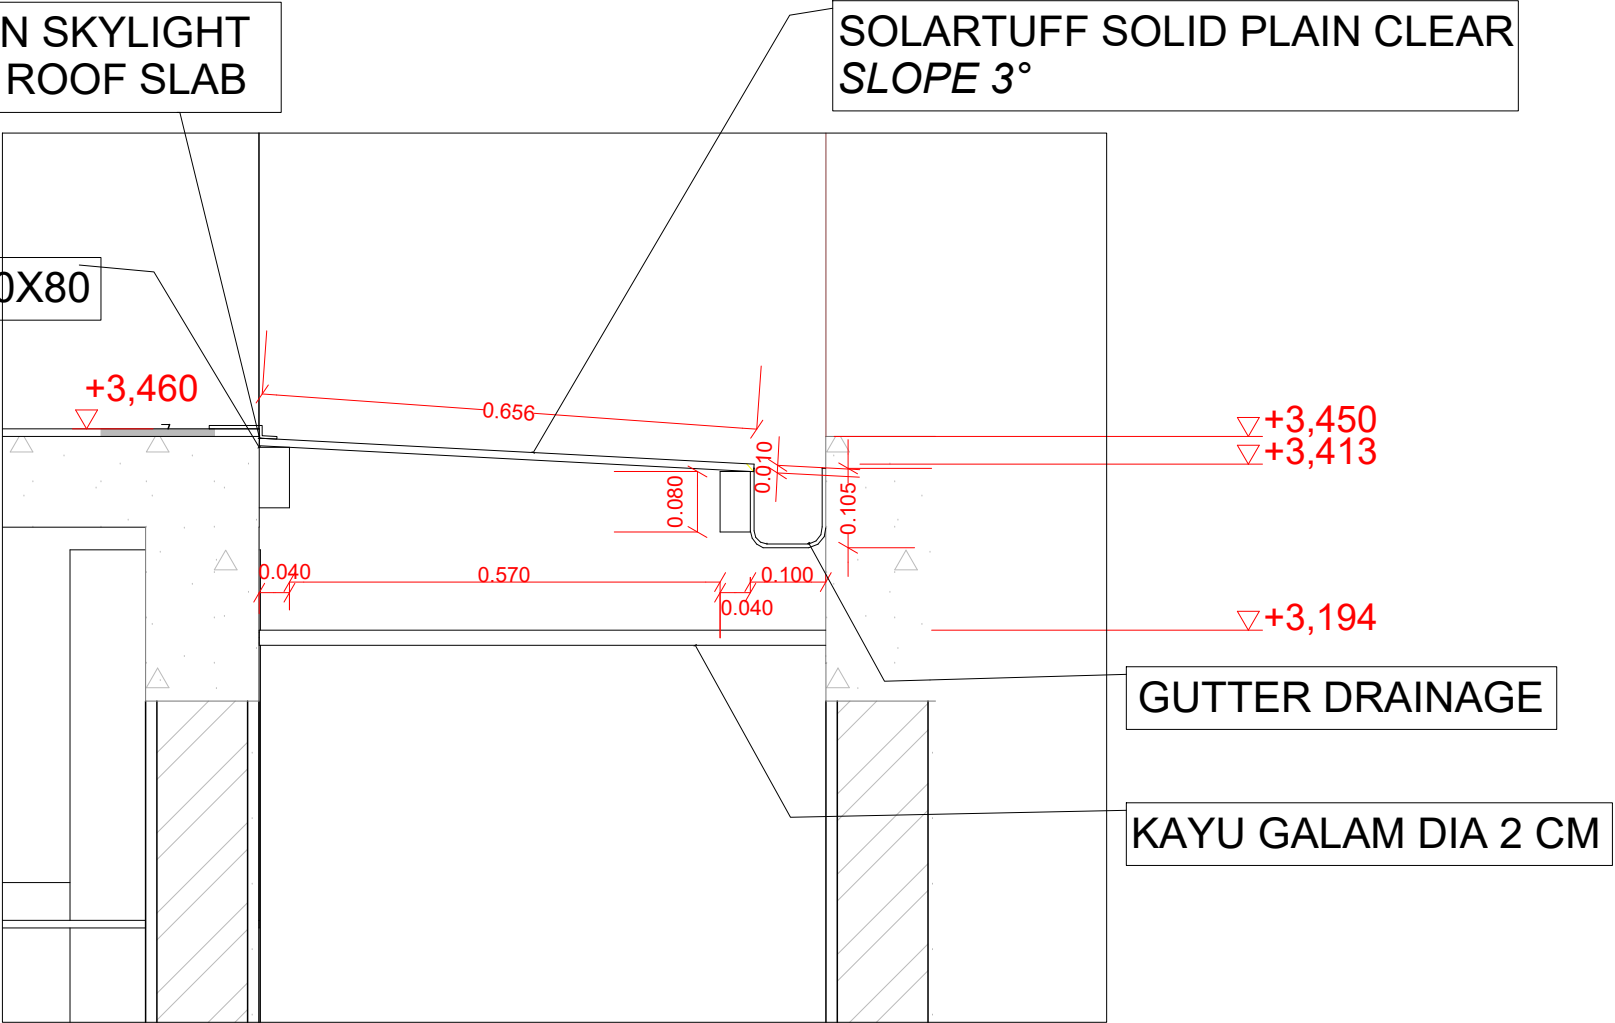

GUTTER DRAINAGE

KAYU GALAM DIA 2 CM

A.09.5	Skylight Galam Details
1:10	

Architecture & Interior
GUSSDE
Awareness Architecture
www.gussde.com
design@gussde.com
wa +62 881 0828 81199
Jl Patih Nambi Gg. Pratama II No. 3
Denpasar Bali / 80116

PROJECT

Amanlane Villa

CLIENT

Mr. Rizal

GENERAL NOTES

All representations are the property of GUSSDE Wastubali Architecture, and may not be reproduced without written permission.
The dimensions indicated in the drawing must be cross-checked with the actual dimensions on the site. Should the dimensions deviate, the contractor shall produce shop drawings to amalgamate GUSSDE Wastubali Architecture's design intention with the actual site dimension. No reproduction of GUSSDE Wastubali Architecture's drawing is allowed.
The contractor should cross-checked all dimensions of fittings with those in the OMS. Any contradiction should be raised immediately.

DRAWING STATUS

DRAWING NAME

Skylight Galam Details

LAYOUT ID

A.09.5

DRAWING SCALE

1:10

DRAWING DATE


31/08/2024

MODIFIED BY

DATE

CHECKED BY

DATE

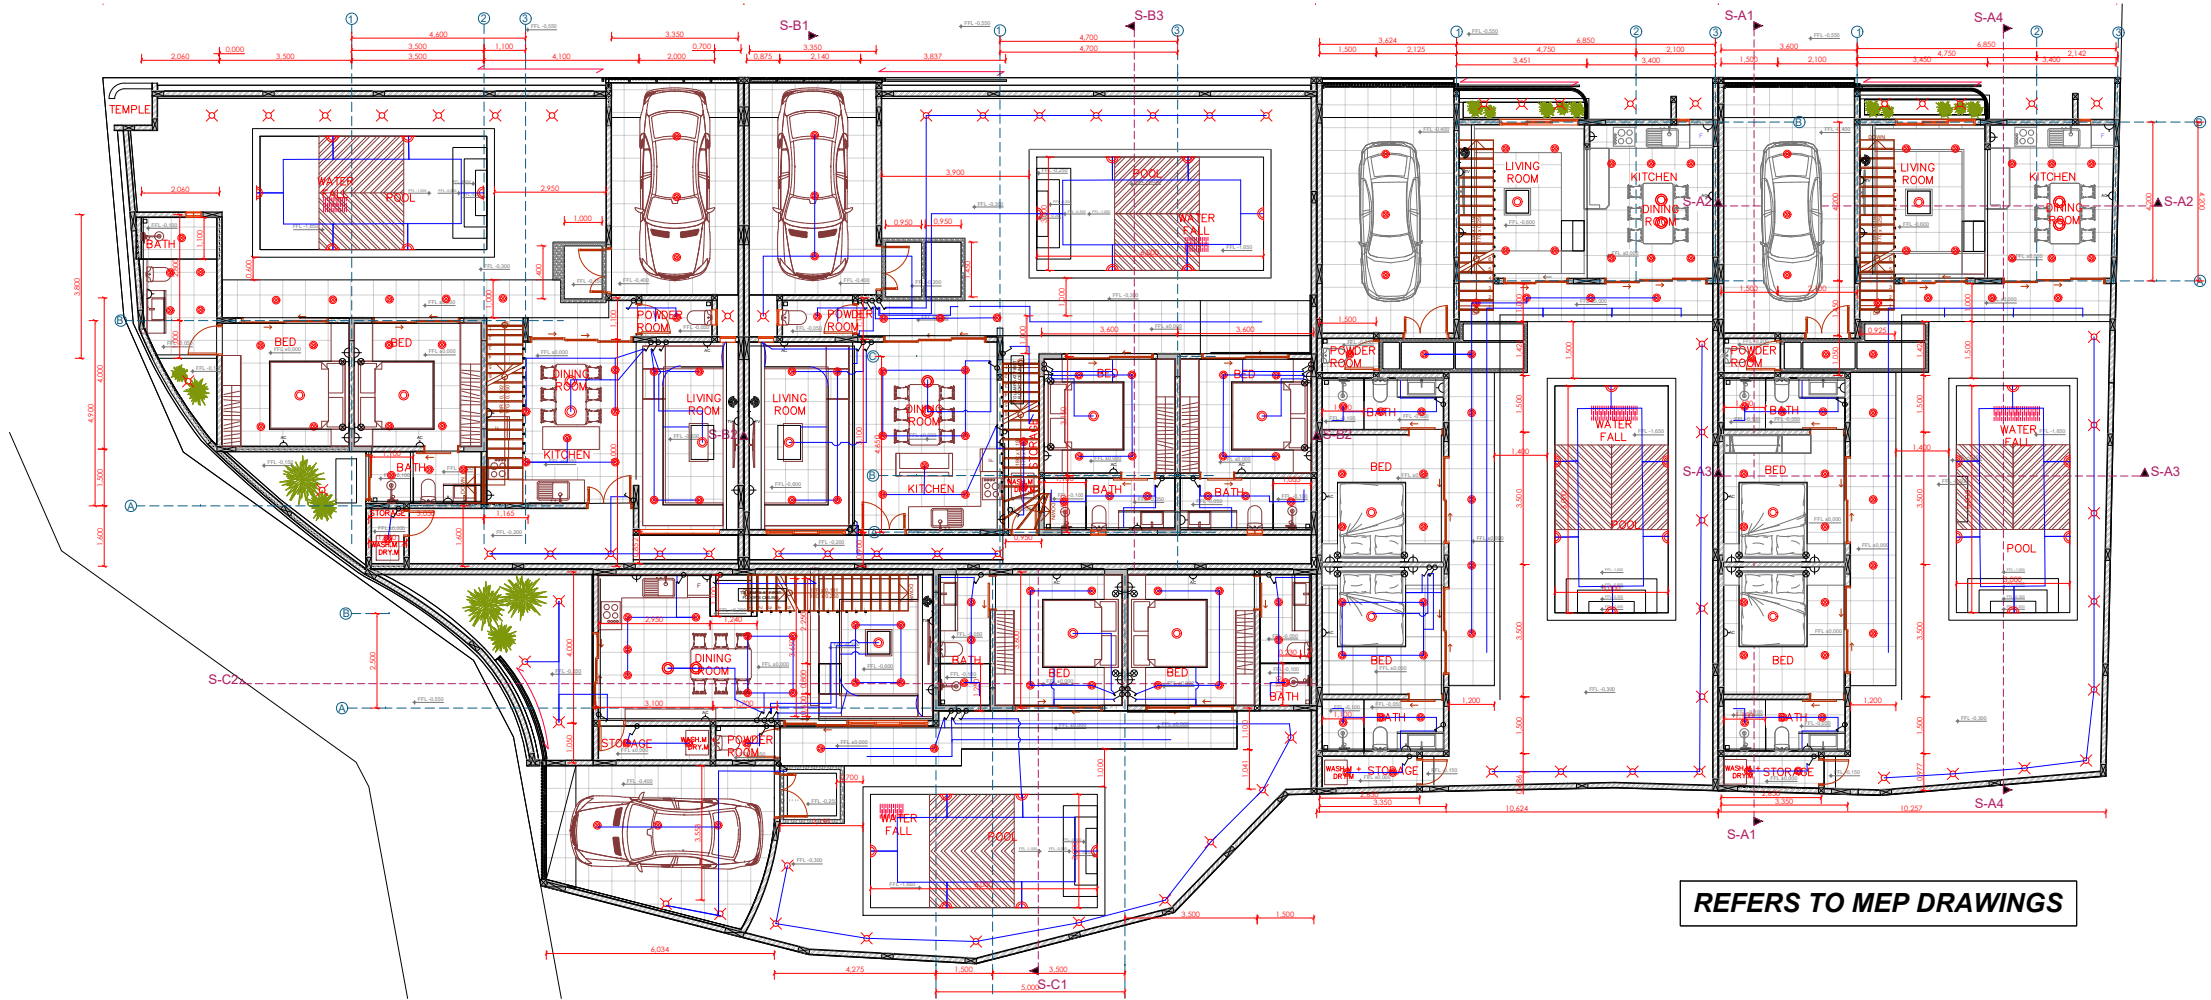

Electrical 1:200	Ground Floor
---------------------	--------------

- OUTBOW DOWN LIGHT
Ceiling mounted
- INBOW DOWN LIGHT
Flush Mounted Ceiling Down Light
- FLOOR LIGHT
Post mounted floor lights (waterproof). All garden lights on 2 way timer to distribution panel
- WALL LIGHT
Post mounted wall light (waterproof to exterior, directional to ceiling eaves)
- PENDANT LIGHT
Standard ceiling mounted pendant light with feature shade as selected by interiors
- READING LIGHT
Mounted to bed head with flexible adjustment and power switch
- UNDER FLOOR (CONCRETE SLAB) LAMP
- CONCEALED LED LIGHTING CEILING
Mounted hidden in ceiling
- CONCEALED LED LIGHTING FURNITURE
Mounted hidden in cabinets or furniture

- DISTRIBUTION PANEL
Selected distributed panel with safety switches.
- ELECTRICAL SWITCHES 1 WAY
1 2 3 4 GANG SWITCH
- ELECTRICAL SWITCHES 2 WAY
1 2 3 GANG SWITCH
- ELECTRICAL OUTLETS
SINGLE OUTLET
DOUBLE OUTLET
TRIPLE OUTLET
QUAD OUTLET
3 PHASE OUTLET
- COMMUNICATIONS
TV POWER SUPPLY SOCKET
- PHONE CONNECTION TO OUTSIDE LINE
- TELEVISION CONNECTION TO ANALOGUE ANTENNA
- HVAC
AC POWER SUPPLY SOCKET
- EXHAUST FAN
- INDOOR AIR CONDITIONER

REFERS TO MEP DRAWINGS

Architecture & Interior
GUSSDE
Awareness Architecture
www.gussde.com

design@gussde.com
wa +62 881 0828 81199

Jl Patih Nambi Gg. Pratama II No. 3
Denpasar Bali / 80116

PROJECT

Amanlane Villa

CLIENT

Mr. Rizal

GENERAL NOTES

All representations are the property of GUSSDE Wastubali Architecture, and may not be reproduced without written permission.
The dimensions indicated in the drawing must be cross-checked with the actual dimensions on the site. Should the dimensions deviate, the contractor shall produce shop drawings to amalgamate GUSSDE Wastubali Architecture's design intention with the actual site dimension. No reproduction of GUSSDE Wastubali Architecture's drawing is allowed.
The contractor should cross-checked all dimensions of fittings with those in the OMS. Any contradiction should be raised immediately.

DRAWING STATUS

DRAWING NAME

Electrical Schedule Ground Floor

LAYOUT ID

A.10.1

DRAWING SCALE

1:200

DRAWING DATE


31/08/2024

MODIFIED BY

DATE

CHECKED BY

DATE

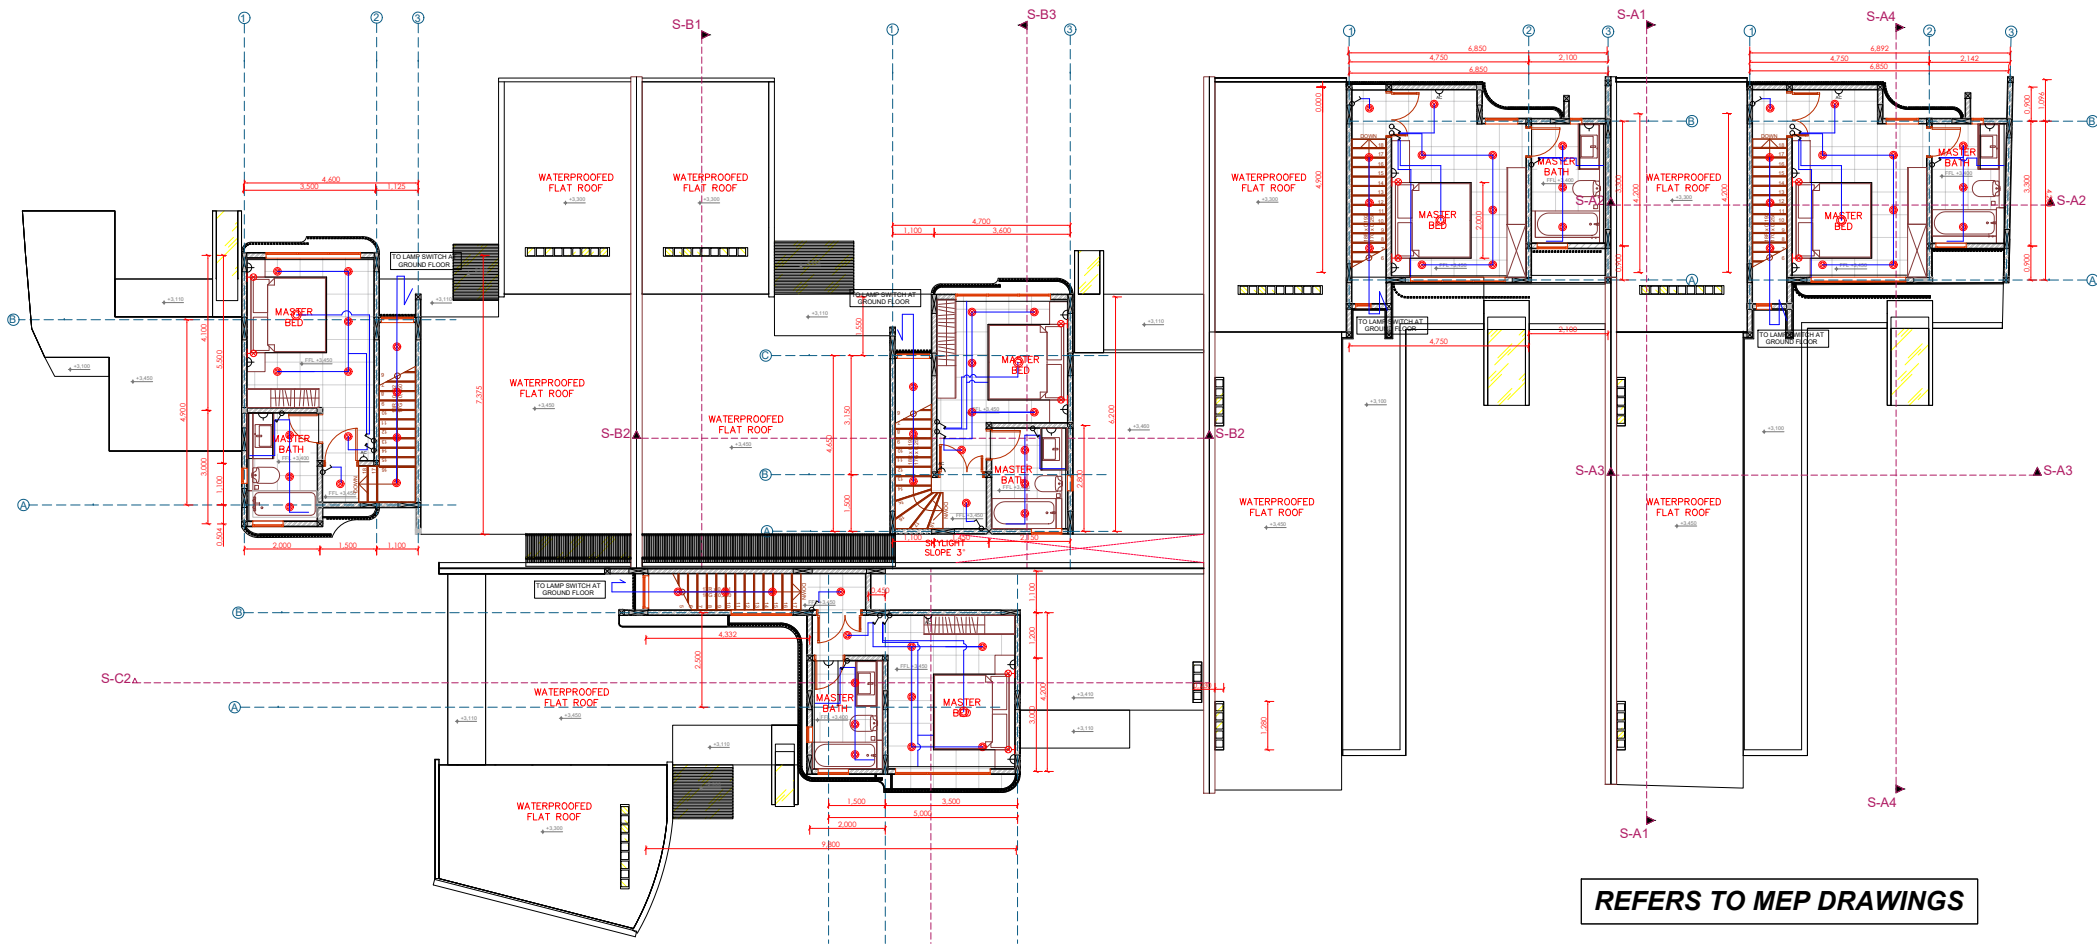

Electrical	First Floor
1:200	

	OUTBOW DOWN LIGHT Ceiling mounted		DISTRIBUTION PANEL Selected distributed panel with safety switches.
	INBOW DOWN LIGHT Flush Mounted Ceiling Down Light		ELECTRICAL SWITCHES 1 WAY 1 2 3 4 GANG SWITCH
	FLOOR LIGHT Post mounted floor lights (waterproof). All garden lights on 2 way timer to distribution panel		ELECTRICAL SWITCHES 2 WAY 1 2 3 GANG SWITCH
	WALL LIGHT Post mounted wall light (waterproof to exterior, directional to ceiling eaves)		ELECTRICAL OUTLETS SINGLE OUTLET
	PENDANT LIGHT Standard ceiling mounted pendant light with feature shade as selected by interiors		DOUBLE OUTLET
	READING LIGHT Mounted to bed head with flexible adjustment and power switch		TRIPLE OUTLET
	UNDER FLOOR (CONCRETE SLAB) LAMP		QUAD OUTLET
	CONCEALED LED LIGHTING CEILING Mounted hidden in ceiling		3 PHASE OUTLET
	CONCEALED LED LIGHTING FURNITURE Mounted hidden in cabinets or furniture		COMMUNICATIONS TV POWER SUPPLY SOCKET
			PHONE CONNECTION TO OUTSIDE LINE
			TELEVISION CONNECTION TO ANALOGUE ANTENNA
			HVAC AC POWER SUPPLY SOCKET
			EXHAUST FAN
			INDOOR AIR CONDITIONER

Architecture & Interior
GUSSDE
Awareness Architecture
www.gussde.com

design@gussde.com
wa +62 881 0828 81199

Jl Patih Nambi Gg. Pratama II No. 3
Denpasar Bali / 80116

PROJECT

Amanlane Villa

CLIENT

Mr. Rizal

GENERAL NOTES

All representations are the property of GUSSDE Wastubali Architecture, and may not be reproduced without written permission.
The dimensions indicated in the drawing must be cross-checked with the actual dimensions on the site. Should the dimensions deviate, the contractor shall produce shop drawings to amalgamate GUSSDE Wastubali Architecture's design intention with the actual site dimension. No reproduction of GUSSDE Wastubali Architecture's drawing is allowed.
The contractor should cross-checked all dimensions of fittings with those in the OMS. Any contradiction should be raised immediately.

DRAWING STATUS

DRAWING NAME

Electrical Schedule First Floor

LAYOUT ID

A.10.2

DRAWING SCALE

1:200

DRAWING DATE


31/08/2024

MODIFIED BY

DATE

CHECKED BY

DATE

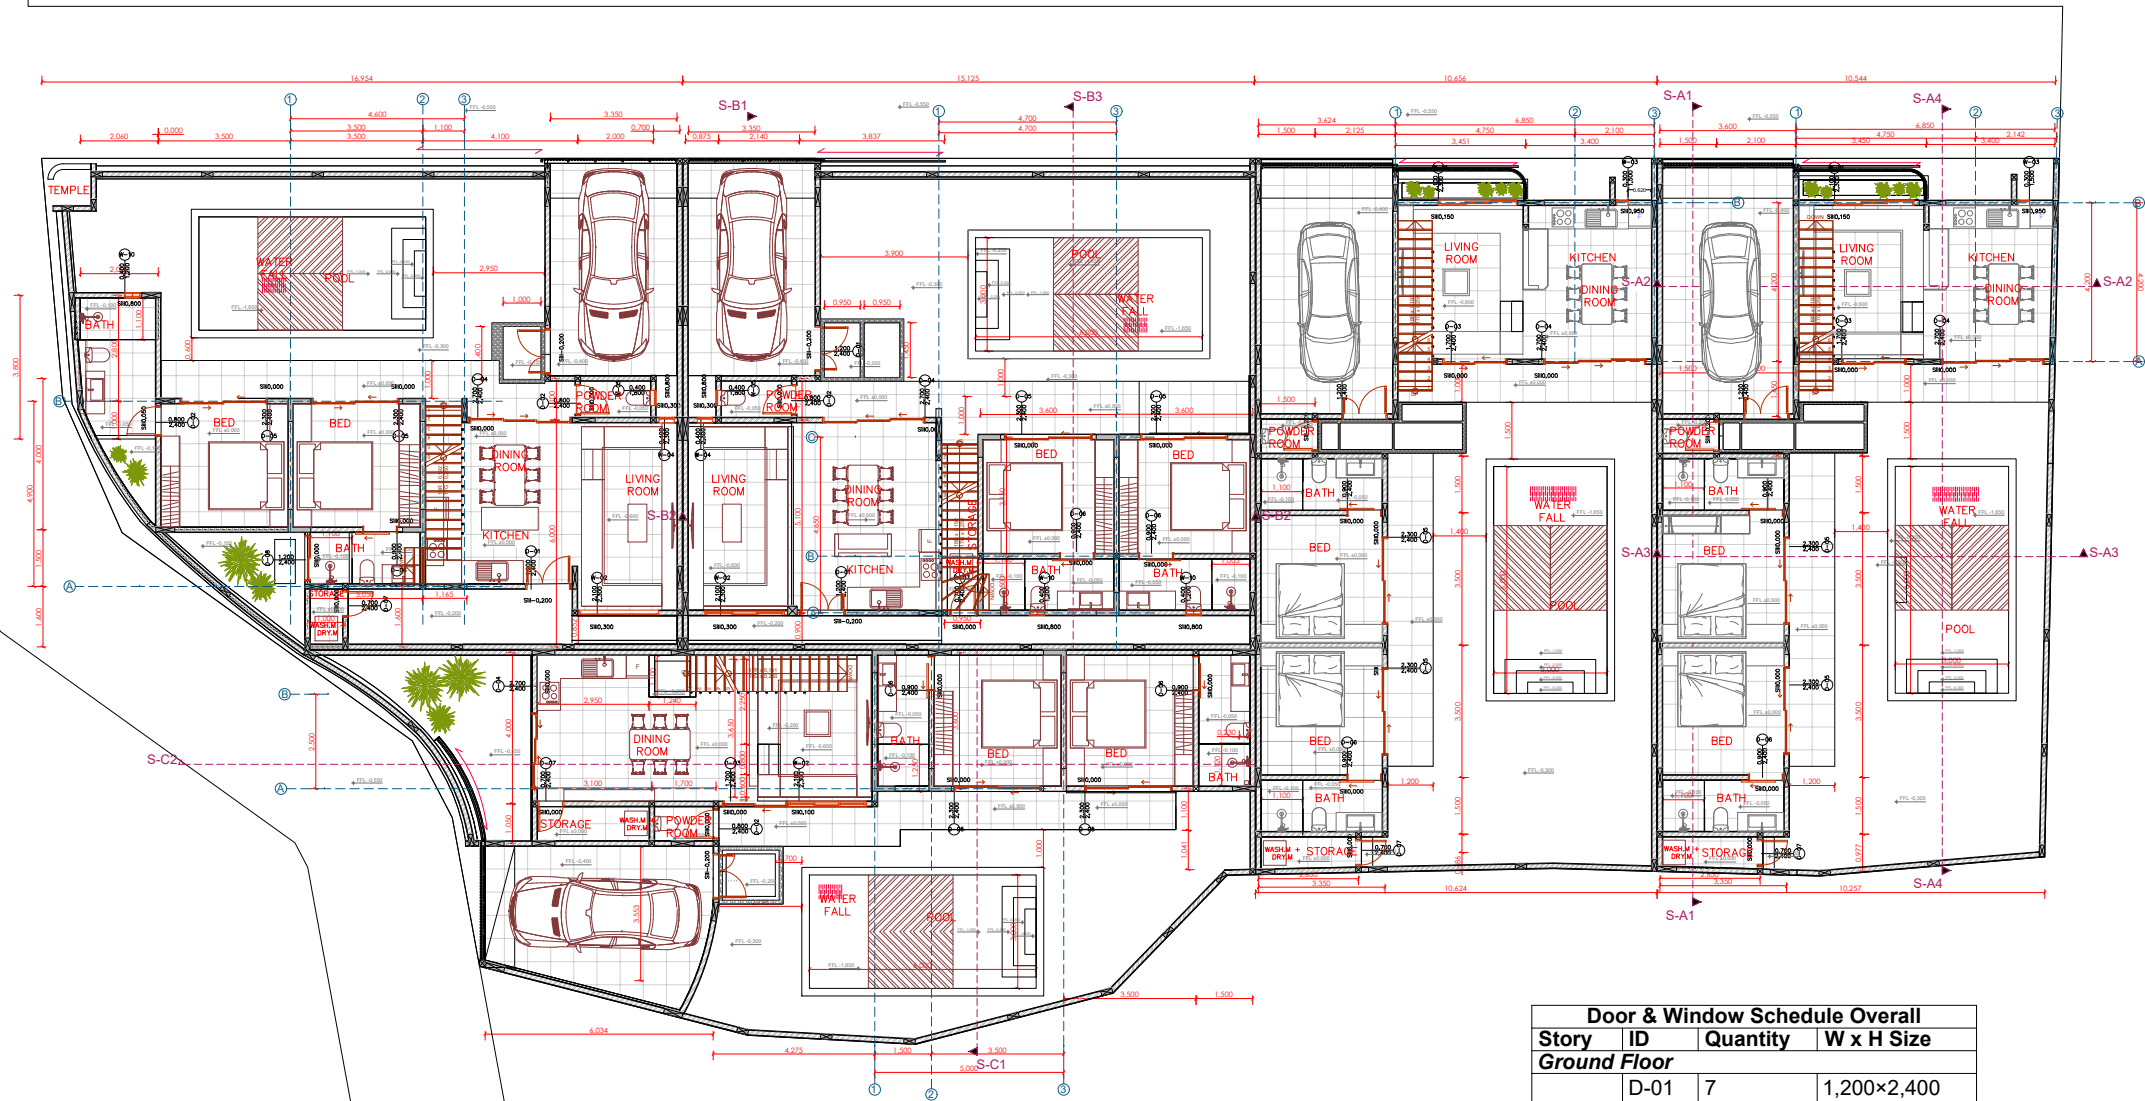

DW	Ground Floor
1:200	

Door & Window Schedule Overall			
Story	ID	Quantity	W x H Size
Ground Floor			
	D-01	7	1,200×2,400
	D-02	6	0,800×2,400
	D-03	3	1,700×2,400
	D-04	5	2,700×2,400
	D-05	10	2,300×2,400
	D-06	9	0,900×2,400
	D-07	5	0,700×2,400
	D-08	1	1,200×2,400
	W-01	2	2,100×2,300
	W-02	3	2,100×2,300
	W-03	2	0,300×1,500
	W-04	2	0,400×2,300
	W-05	2	0,400×1,800
	W-10	3	0,400×1,200
First Floor			
	D-01	4	1,200×2,400
	D-02	5	0,800×2,400
	D-09	1	0,900×2,400
	W-03	2	0,300×1,500
	W-04	2	0,400×2,300
	W-05	3	0,400×1,800
	W-06	5	2,500×2,300
	W-07	5	0,800×1,800
	W-08	5	0,850×2,300
	W-09	1	1,600×2,300

Architecture & Interior
GUSSDE
Awareness Architecture
www.gussde.com

design@gussde.com
wa +62 881 0828 81199

Jl Patih Nambi Gg. Pratama II No. 3
Denpasar Bali / 80116

PROJECT

Amanlane Villa

CLIENT

Mr. Rizal

GENERAL NOTES

All representations are the property of GUSSDE Wastubali Architecture, and may not be reproduced without written permission.
The dimensions indicated in the drawing must be cross-checked with the actual dimensions on the site. Should the dimensions deviate, the contractor shall produce shop drawings to amalgamate GUSSDE Wastubali Architecture's design intention with the actual site dimension. No reproduction of GUSSDE Wastubali Architecture's drawing is allowed.
The contractor should cross-checked all dimensions of fittings with those in the OMS. Any contradiction should be raised immediately.

DRAWING STATUS

DRAWING NAME

**Door & Window Schedule
Ground Floor**

LAYOUT ID

A.11.1

DRAWING SCALE

1:200

DRAWING DATE


31/08/2024

MODIFIED BY

DATE

CHECKED BY

DATE

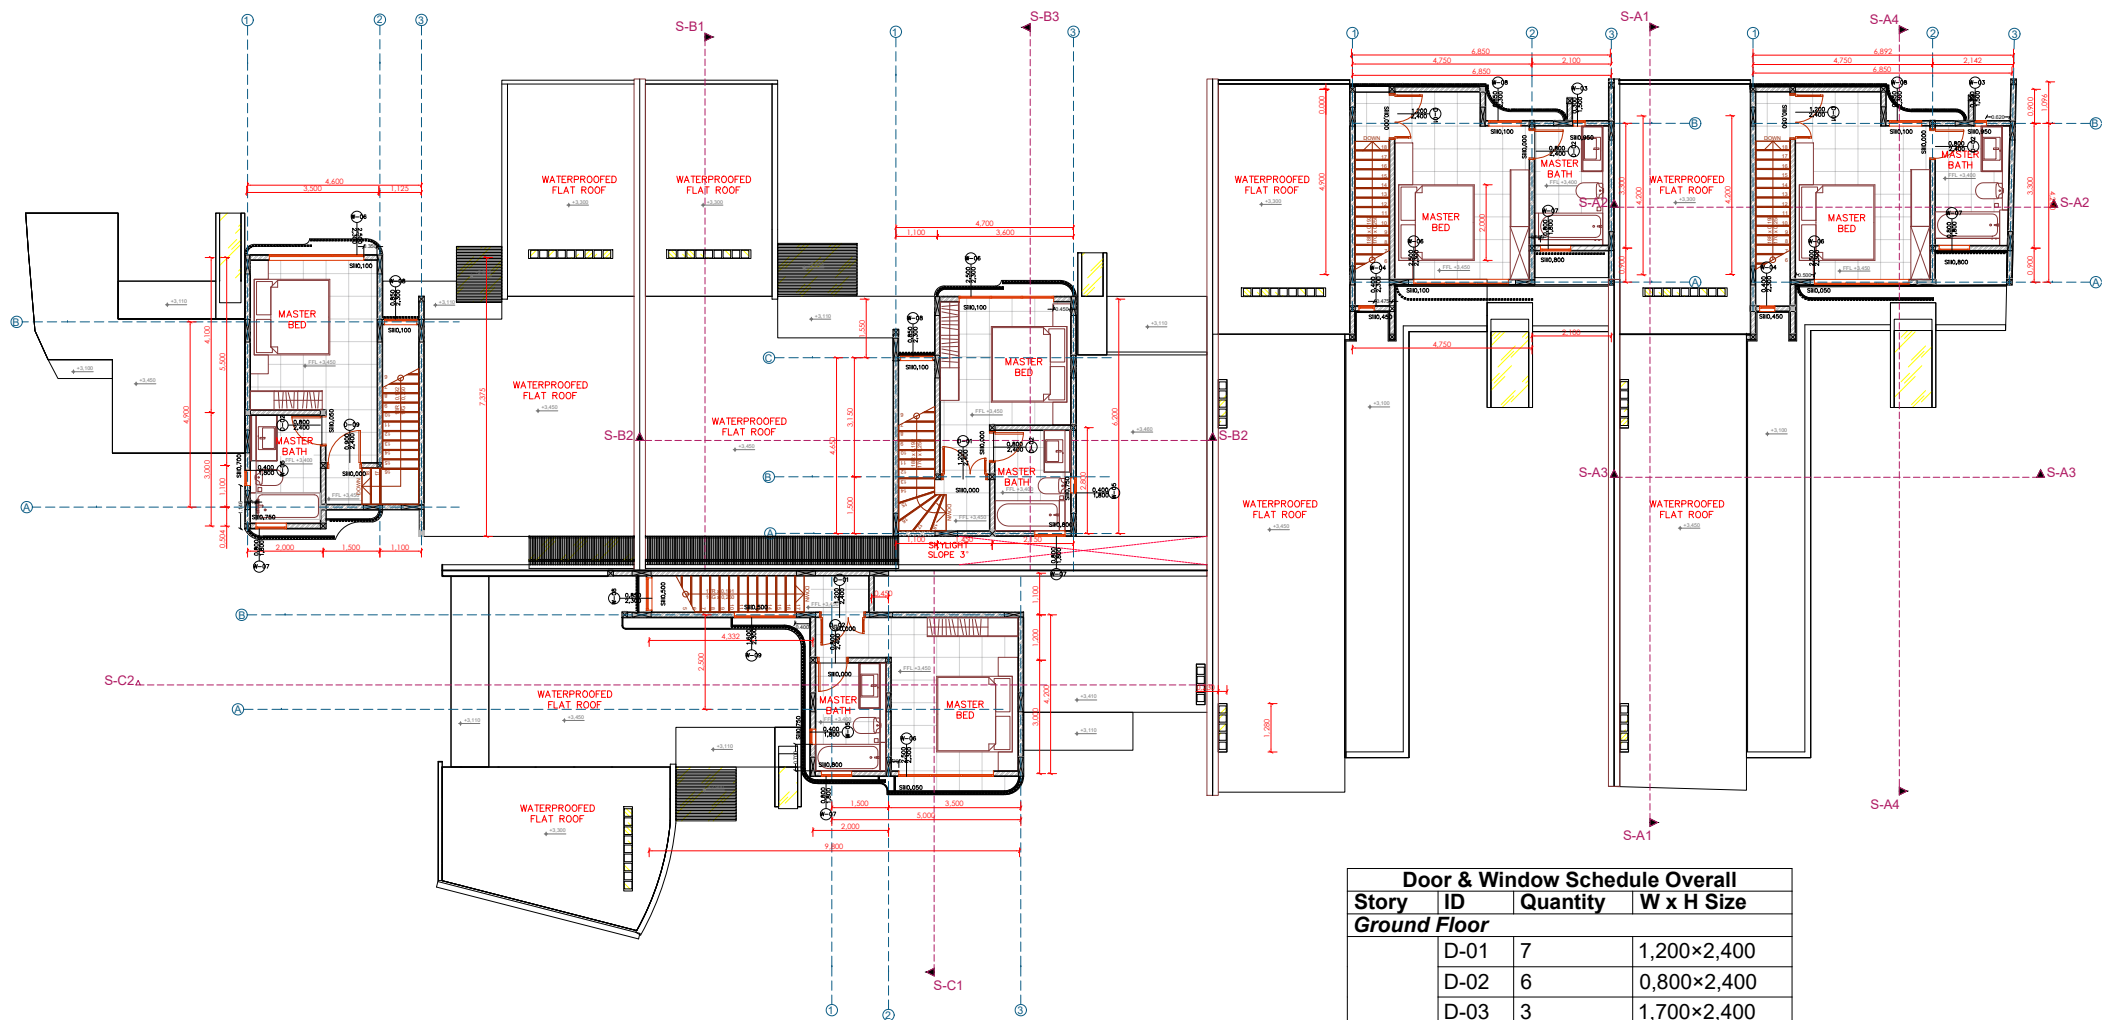

DW	First Floor
1:200	

Door & Window Schedule Overall			
Story	ID	Quantity	W x H Size
Ground Floor			
	D-01	7	1,200×2,400
	D-02	6	0,800×2,400
	D-03	3	1,700×2,400
	D-04	5	2,700×2,400
	D-05	10	2,300×2,400
	D-06	9	0,900×2,400
	D-07	5	0,700×2,400
	D-08	1	1,200×2,400
	W-01	2	2,100×2,300
	W-02	3	2,100×2,300
	W-03	2	0,300×1,500
	W-04	2	0,400×2,300
	W-05	2	0,400×1,800
	W-10	3	0,400×1,200
First Floor			
	D-01	4	1,200×2,400
	D-02	5	0,800×2,400
	D-09	1	0,900×2,400
	W-03	2	0,300×1,500
	W-04	2	0,400×2,300
	W-05	3	0,400×1,800
	W-06	5	2,500×2,300
	W-07	5	0,800×1,800
	W-08	5	0,850×2,300
	W-09	1	1,600×2,300

Architecture & Interior
GUSSDE
Awareness Architecture
www.gussde.com

design@gussde.com
wa +62 881 0828 81199

Jl Patih Nambi Gg. Pratama II No. 3
Denpasar Bali / 80116

PROJECT

Amanlane Villa

CLIENT

Mr. Rizal

GENERAL NOTES

All representations are the property of GUSSDE Wastubali Architecture, and may not be reproduced without written permission.
The dimensions indicated in the drawing must be cross-checked with the actual dimensions on the site. Should the dimensions deviate, the contractor shall produce shop drawings to amalgamate GUSSDE Wastubali Architecture's design intention with the actual site dimension. No reproduction of GUSSDE Wastubali Architecture's drawing is allowed.
The contractor should cross-checked all dimensions of fittings with those in the OMS. Any contradiction should be raised immediately.

DRAWING STATUS

DRAWING NAME

**Door & Window Schedule
First Floor**

LAYOUT ID

A.11.2

DRAWING SCALE

1:200

DRAWING DATE


31/08/2024

MODIFIED BY


DATE

CHECKED BY


DATE

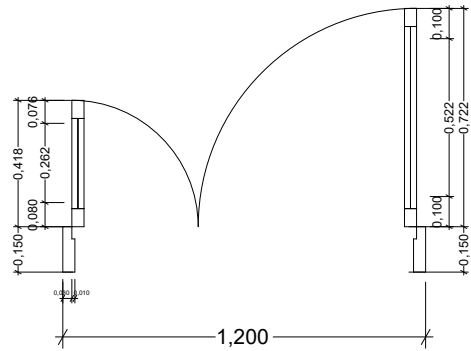

Plan
1:25

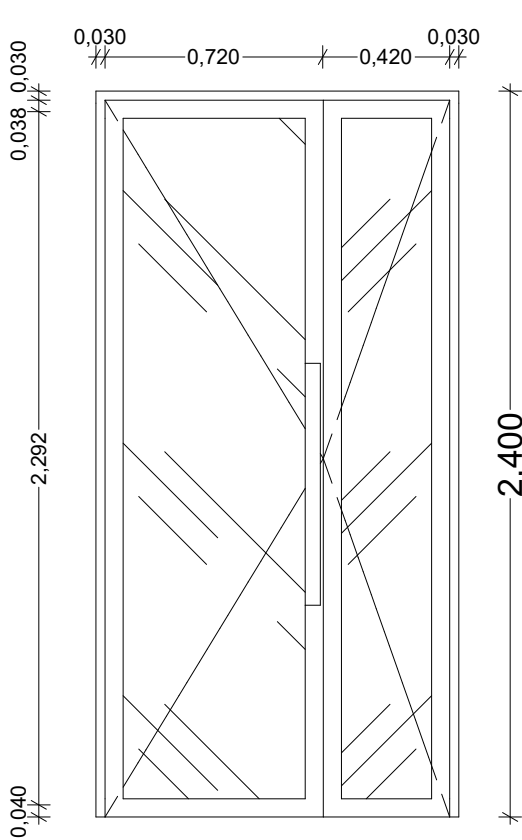


Elevation
1:25

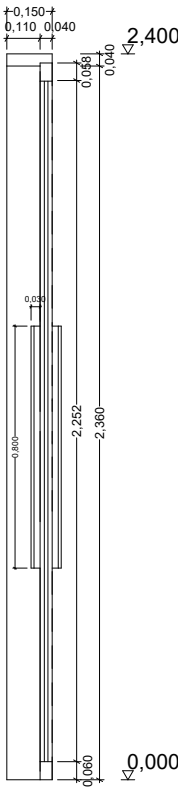


Section
1:25

Element ID	D-01				
Story Location	Ground Floor	Ground Floor	First Floor	First Floor	
Quantity	2	5	1	3	11
Location	Entrance & Kitchen (V3)	Entrance (V1,V2,V4,V5), Kitchen (V4)	To master bedroom V5	To master bedroom V1,V2,V3	
W x H Size	1,200x2,400	1,200x2,400	1,200x2,400	1,200x2,400	
Orientation	R	L	L	R	
Opening Type	Hinged	Hinged	Hinged	Hinged	
Door Frame	Kamper wood 40x150 mm	Kamper wood 40x150 mm	Kamper wood 40x150 mm	Kamper wood 40x150 mm	
Door Panel	Kamper wood, tempered glass 8 mm	Kamper wood, tempered glass 8 mm	Kamper wood, tempered glass 8 mm	Kamper wood, tempered glass 8 mm	


D-01

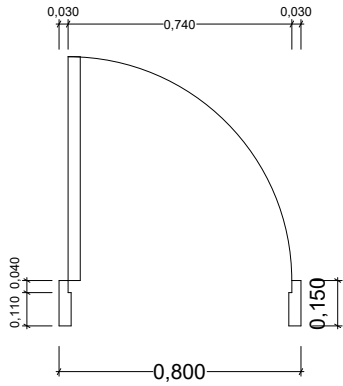

Plan
1:25

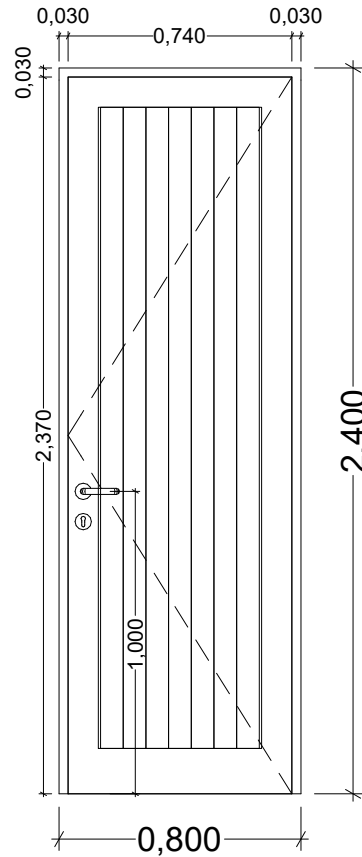

Elevation
1:25

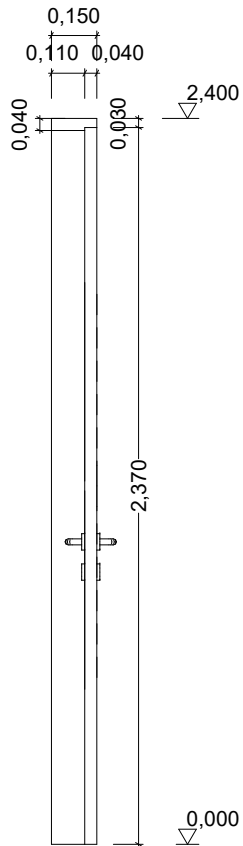

Section
1:25

Element ID	D-02				
Story Location	Ground Floor	Ground Floor	First Floor	First Floor	
Quantity	1	5	1	1	8
Location	Powder Room (V4)	Powder Rooms and Bathroom (V4)	To master bathroom (V1,V2,V3,V5)	To master bathroom (V4)	
W x H Size	0,800x2,400	0,800x2,400	0,800x2,400	0,800x2,400	
Orientation	L	R	L	L	
Opening Type	Hinged	Hinged	Hinged	Hinged	
Door Frame	Kamper wood 40x150 mm	Kamper wood 40x150 mm	Kamper wood 40x150 mm	Kamper wood 40x150 mm	
Door Panel	Kamper wood	Kamper Kamper wood	Kamper wood	Kamper wood	

D-02

Architecture & Interior
GUSSDE
Awareness Architecture
www.gussde.com

design@gussde.com
wa +62 881 0828 81199

Jl Patih Nambi Gg. Pratama II No. 3
Denpasar Bali / 80116

PROJECT

Amanlane Villa

CLIENT

Mr. Rizal

GENERAL NOTES

All representations are the property of GUSSDE Wastubali Architecture, and may not be reproduced without written permission.
The dimensions indicated in the drawing must be cross-checked with the actual dimensions on the site. Should the dimensions deviate, the contractor shall produce shop drawings to amalgamate GUSSDE Wastubali Architecture's design intention with the actual site dimension. No reproduction of GUSSDE Wastubali Architecture's drawing is allowed.
The contractor should cross-checked all dimensions of fittings with those in the OMS. Any contradiction should be raised immediately.

DRAWING STATUS

DRAWING NAME

Door Details 01 - 02

LAYOUT ID

A.11.3

DRAWING SCALE

1:25

DRAWING DATE

31/08/2024


MODIFIED BY

DATE


CHECKED BY

DATE


D-03

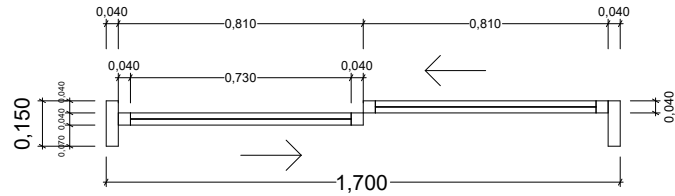

Plan
1:25

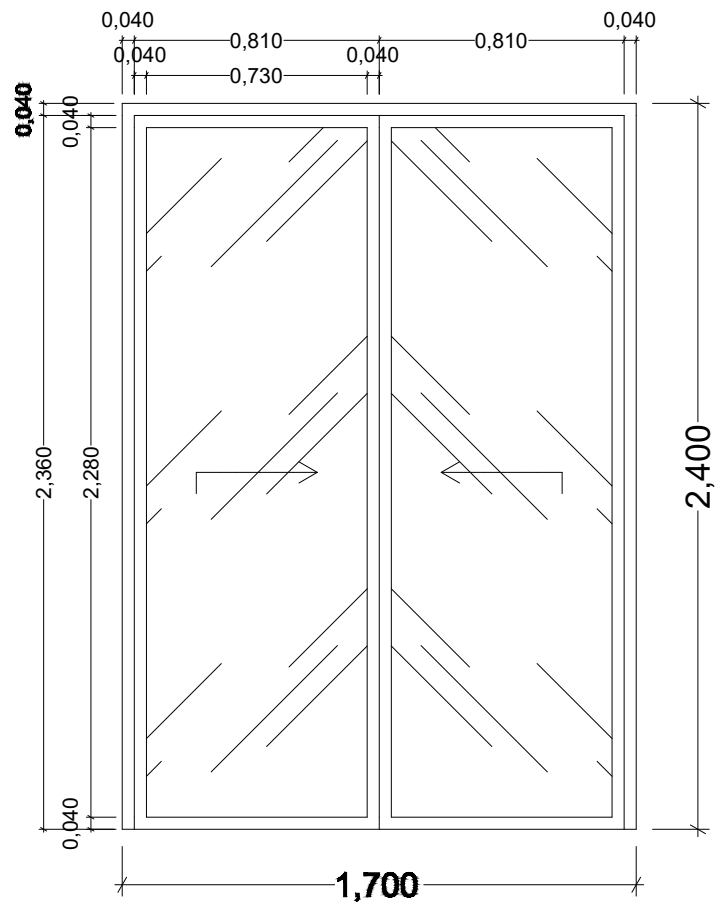

Elevation
1:25

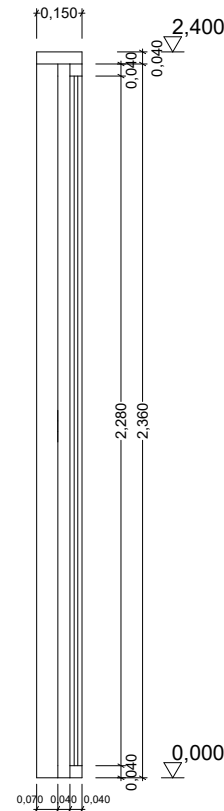


Section
1:25


Element ID	D-03
Story Location	Ground Floor
Quantity	3
Location	To living room (V1, V2, V5)
W x H Size	1,700x2,400
Orientation	
Opening Type	Sliding
Door Frame	Aluminium 40x150 mm
Door Panel	Aluminium, tempered glass 8 mm

Architecture & Interior
GUSSDE
Awareness Architecture
www.gussde.com
design@gussde.com
wa +62 881 0828 81199
Jl Patih Nambi Gg. Pratama II No. 3
Denpasar Bali / 80116


PROJECT	
Amanlane Villa	
CLIENT	
Mr. Rizal	
GENERAL NOTES	
All representations are the property of GUSSDE Wastubali Architecture, and may not be reproduced without written permission. The dimensions indicated in the drawing must be cross-checked with the actual dimensions on the site. Should the dimensions deviate, the contractor shall produce shop drawings to amalgamate GUSSDE Wastubali Architecture's design intention with the actual site dimension. No reproduction of GUSSDE Wastubali Architecture's drawing is allowed. The contractor should cross-checked all dimensions of fittings with those in the OMS. Any contradiction should be raised immediately.	
DRAWING STATUS	
DRAWING NAME	
Door Details 03	
LAYOUT ID	
A.11.4	
DRAWING SCALE	
1:25	
DRAWING DATE	
31/08/2024	
MODIFIED BY	DATE
CHECKED BY	DATE

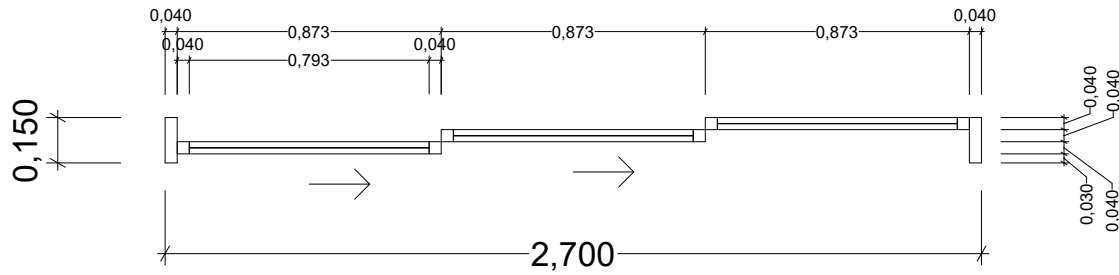

Plan
1:25

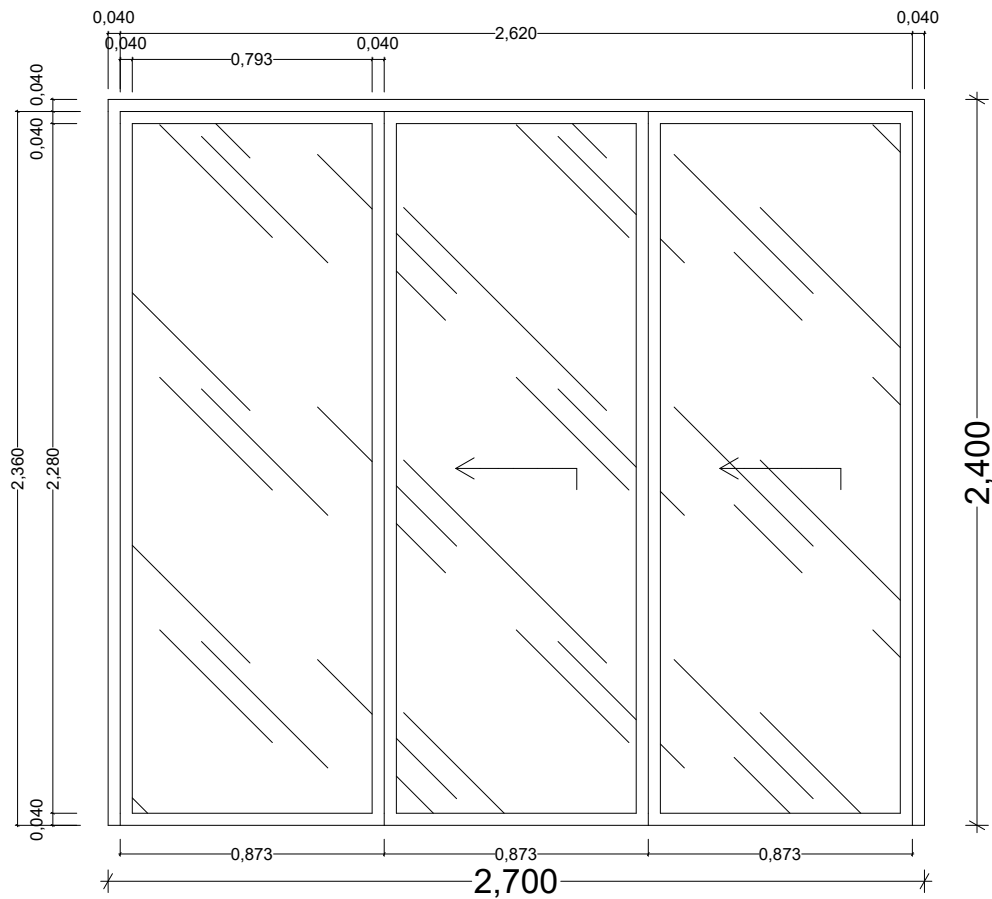

Elevation
1:25

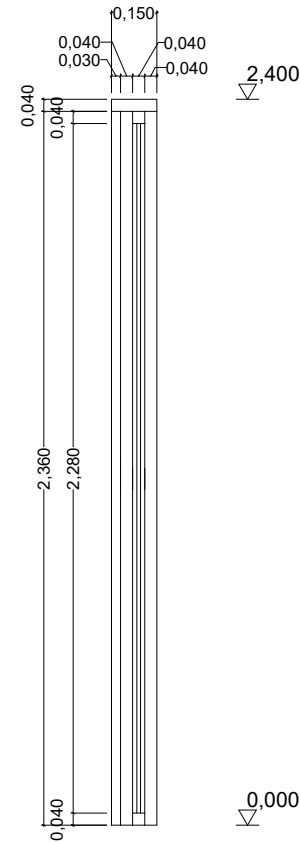

Section
1:25

Element ID D-04		
Story Location	Ground Floor	
Quantity	3	5
Location	Living rooms (V1,V2,V3)	
W x H Size	2,700x2,400	
Orientation	L	
Opening Type	Sliding	
Door Frame	Aluminium 40x150 mm	
Door Panel	Aluminium, tempered glass 8 mm	

D-04

Architecture & Interior
GUSSDE
Awareness Architecture
www.gussde.com
design@gussde.com
wa +62 881 0828 81199
Jl Patih Nambi Gg. Pratama II No. 3
Denpasar Bali / 80116

PROJECT

Amanlane Villa

CLIENT

Mr. Rizal

GENERAL NOTES

All representations are the property of GUSSDE Wastubali Architecture, and may not be reproduced without written permission.
The dimensions indicated in the drawing must be cross-checked with the actual dimensions on the site. Should the dimensions deviate, the contractor shall produce shop drawings to amalgamate GUSSDE Wastubali Architecture's design intention with the actual site dimension. No reproduction of GUSSDE Wastubali Architecture's drawing is allowed.
The contractor should cross-checked all dimensions of fittings with those in the OMS. Any contradiction should be raised immediately.

DRAWING STATUS

DRAWING NAME

Door Details 04

LAYOUT ID

A.11.5

DRAWING SCALE

1:25

DRAWING DATE

31/08/2024


MODIFIED BY

DATE


CHECKED BY

DATE


D-05

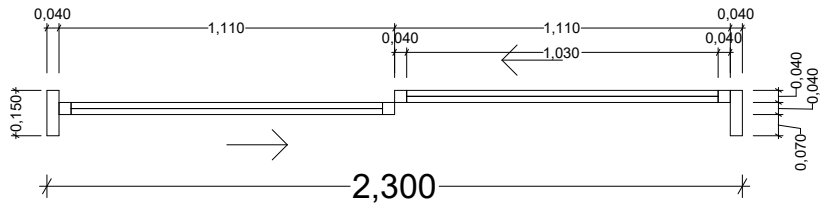

Plan
1:25

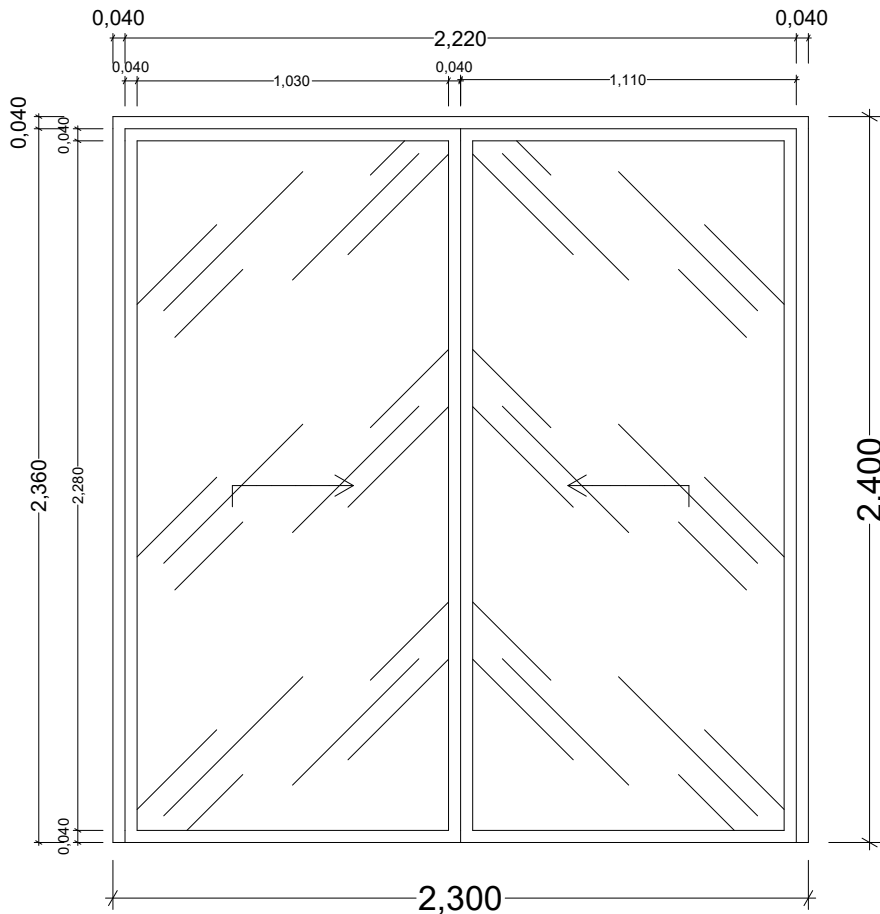

Elevation
1:25

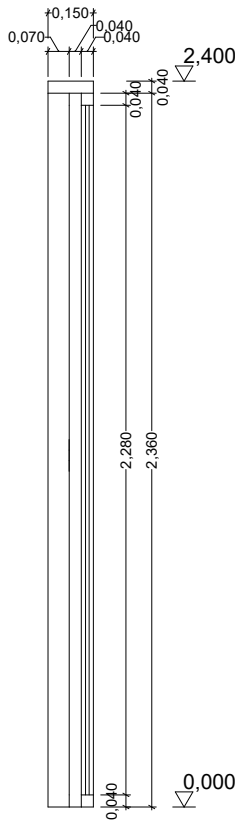

Section
1:25

Element ID	D-05
Story Location	Ground Floor
Quantity	10
Location	To bedrooms
W x H Size	2,300x2,400
Orientation	
Opening Type	Sliding
Door Frame	Aluminium 40x150 mm
Door Panel	Aluminium, tempered glass 8 mm

Architecture & Interior

GUSSDE
Awareness Architecture
www.gussde.com

design@gussde.com
wa +62 881 0828 81199

Jl Patih Nambi Gg. Pratama II No. 3
Denpasar Bali / 80116

PROJECT

Amanlane Villa

CLIENT

Mr. Rizal

GENERAL NOTES

All representations are the property of GUSSDE Wastubali Architecture, and may not be reproduced without written permission.

The dimensions indicated in the drawing must be cross-checked with the actual dimensions on the site. Should the dimensions deviate, the contractor shall produce shop drawings to amalgamate GUSSDE Wastubali Architecture's design intention with the actual site dimension. No reproduction of GUSSDE Wastubali Architecture's drawing is allowed.

The contractor should cross-checked all dimensions of fittings with those in the OMS. Any contradiction should be raised immediately.

DRAWING STATUS

DRAWING NAME

Door Details 05

LAYOUT ID

A.11.6

DRAWING SCALE

1:25

DRAWING DATE


31/08/2024

MODIFIED BY


DATE

CHECKED BY


DATE

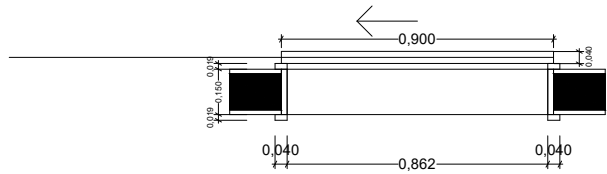

Plan
1:25

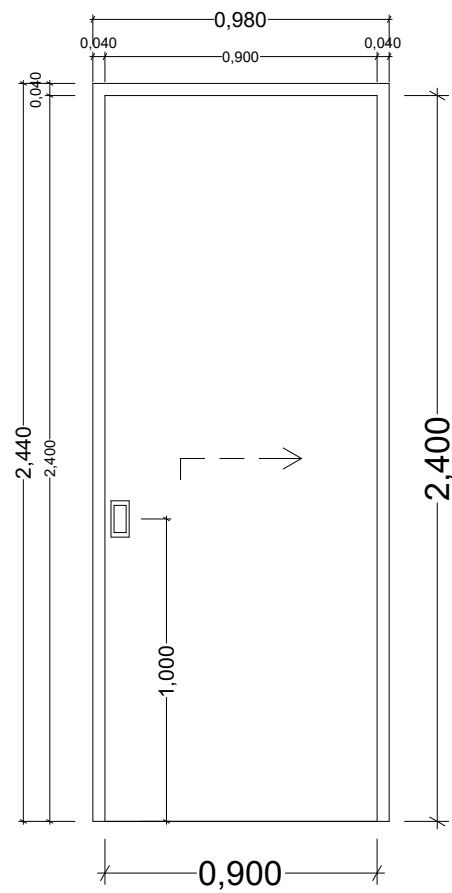


Elevation
1:25

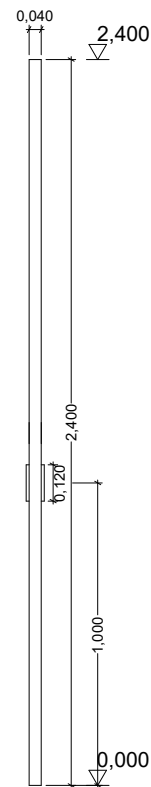


Section
1:25

Element ID	D-06
Story Location	Ground Floor
Quantity	5
Location	To bathrooms
W x H Size	0,900x2,400
Orientation	L
Opening Type	Sliding Pocket
Door Frame	Kamper wood 40x150 mm
Door Panel	Kamper wood


D-06

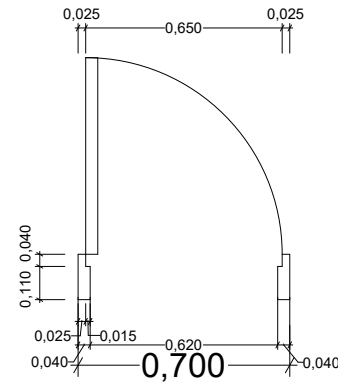

Plan
1:25

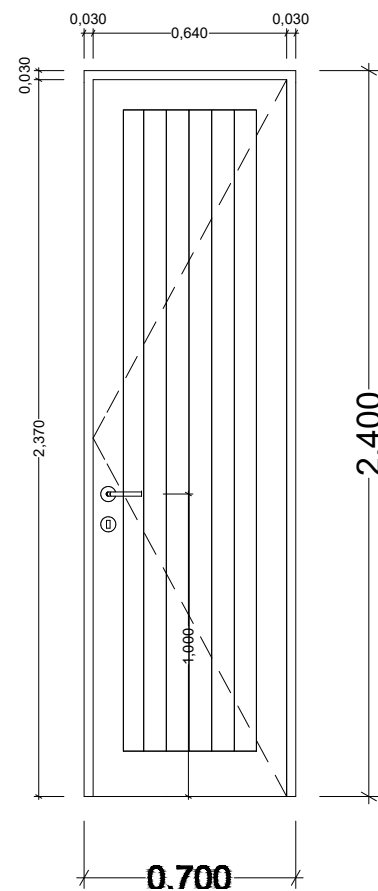

Elevation
1:25

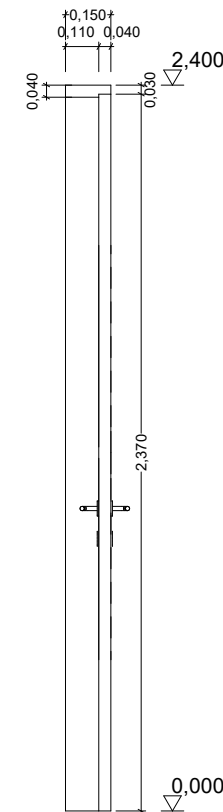

Section
1:25

Element ID	D-07
Story Location	Ground Floor
Quantity	3
Location	Storage
W x H Size	0,700x2,400
Orientation	R
Opening Type	Hinged
Door Frame	Kamper wood 40x150 mm
Door Panel	Kamper wood

D-07

Architecture & Interior
GUSSDE
Awareness Architecture
www.gussde.com
design@gussde.com
wa +62 881 0828 81199
Jl Patih Nambi Gg. Pratama II No. 3
Denpasar Bali / 80116

PROJECT

Amanlane Villa

CLIENT

Mr. Rizal

GENERAL NOTES

All representations are the property of GUSSDE Wastubali Architecture, and may not be reproduced without written permission.
The dimensions indicated in the drawing must be cross-checked with the actual dimensions on the site. Should the dimensions deviate, the contractor shall produce shop drawings to amalgamate GUSSDE Wastubali Architecture's design intention with the actual site dimension. No reproduction of GUSSDE Wastubali Architecture's drawing is allowed.
The contractor should cross-checked all dimensions of fittings with those in the OMS. Any contradiction should be raised immediately.

DRAWING STATUS

DRAWING NAME

Door Details 06 - 07

LAYOUT ID

A.11.7

DRAWING SCALE

1:25

DRAWING DATE


31/08/2024

MODIFIED BY

DATE


CHECKED BY

DATE

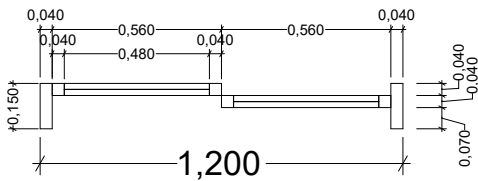


D-08

Plan
1:25

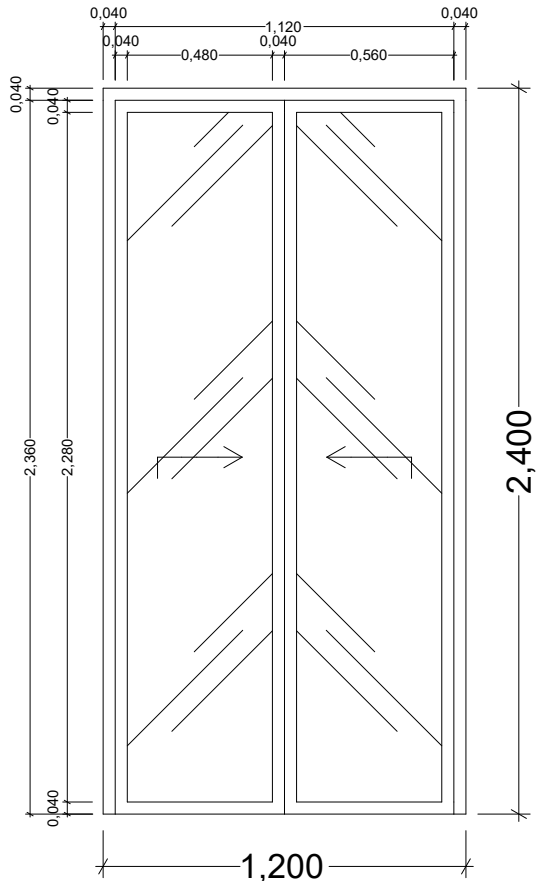


Elevation
1:25

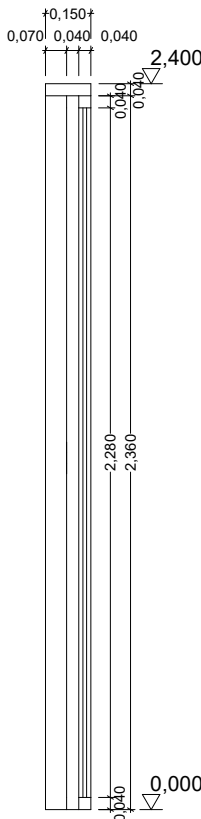


Section
1:25

Element ID D-07	
Story Location	Ground Floor
Quantity	3
Location	Storage
W x H Size	0,700×2,400
Orientation	R
Opening Type	Hinged
Door Frame	Kamper wood 40x150 mm
Door Panel	Kamper wood

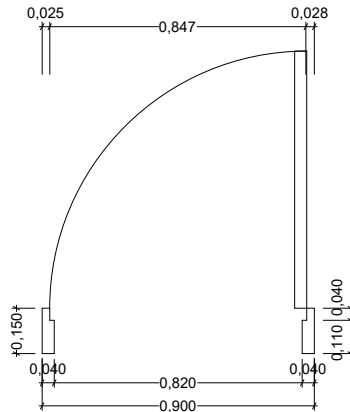


D-09

Plan
1:25

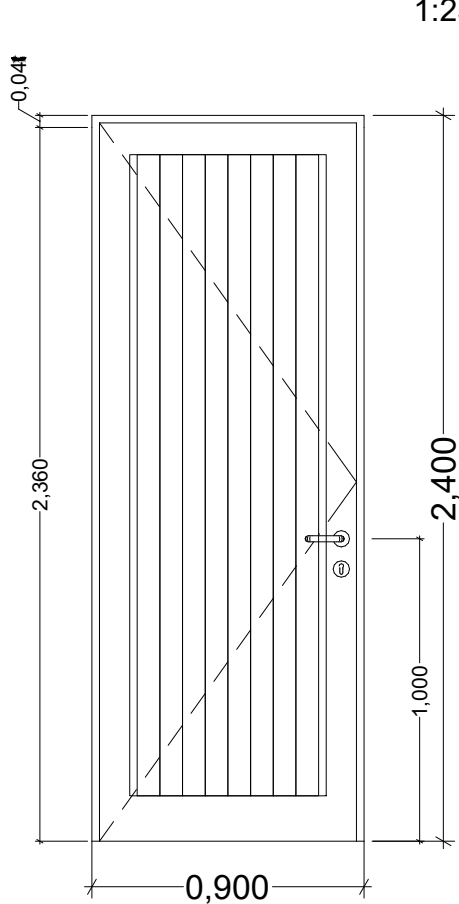

Elevation
1:25

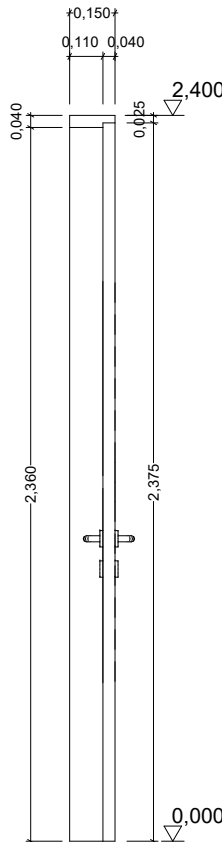

Section
1:25

Element ID	D-08	
Story Location	Ground Floor	
Quantity	1	1
Location	Bathroom (V4)	
W x H Size	1,200×2,400	
Orientation		
Opening Type	Sliding	
Door Frame	Aluminium 40x150 mm	
Door Panel	Aluminium, tempered glass 8 mm	

Architecture & Interior
GUSSDE
Awareness Architecture
www.gussde.com

design@gussde.com
wa +62 881 0828 81199

Jl Patih Nambi Gg. Pratama II No. 3
Denpasar Bali / 80116

PROJECT

Amanlane Villa

CLIENT

Mr. Rizal

GENERAL NOTES

All representations are the property of GUSSDE Wastubali Architecture, and may not be reproduced without written permission.
The dimensions indicated in the drawing must be cross-checked with the actual dimensions on the site. Should the dimensions deviate, the contractor shall produce shop drawings to amalgamate GUSSDE Wastubali Architecture's design intention with the actual site dimension. No reproduction of GUSSDE Wastubali Architecture's drawing is allowed.
The contractor should cross-checked all dimensions of fittings with those in the OMS. Any contradiction should be raised immediately.

DRAWING STATUS

DRAWING NAME

Door Details 08 - 09

LAYOUT ID

A.11.8

DRAWING SCALE

1:25

DRAWING DATE

31/08/2024

MODIFIED BY DATE

CHECKED BY DATE

W-01

Architecture & Interior
GUSSDE
Awareness Architecture
www.gussde.com
design@gussde.com
wa +62 881 0828 81199
Jl Patih Nambi Gg. Pratama II No. 3
Denpasar Bali / 80116

PROJECT

Amanlane Villa

CLIENT

Mr. Rizal

GENERAL NOTES

All representations are the property of GUSSDE Wastubali Architecture, and may not be reproduced without written permission.
The dimensions indicated in the drawing must be cross-checked with the actual dimensions on the site. Should the dimensions deviate, the contractor shall produce shop drawings to amalgamate GUSSDE Wastubali Architecture's design intention with the actual site dimension. No reproduction of GUSSDE Wastubali Architecture's drawing is allowed.
The contractor should cross-checked all dimensions of fittings with those in the OMS. Any contradiction should be raised immediately.

DRAWING STATUS

DRAWING NAME

Window Details 01

LAYOUT ID

A.11.9

DRAWING SCALE

1:25

DRAWING DATE


31/08/2024

MODIFIED BY


DATE

CHECKED BY


DATE

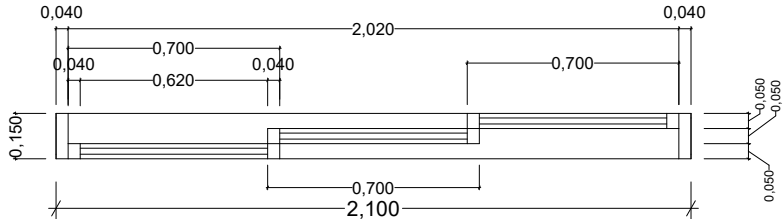

Plan
1:25

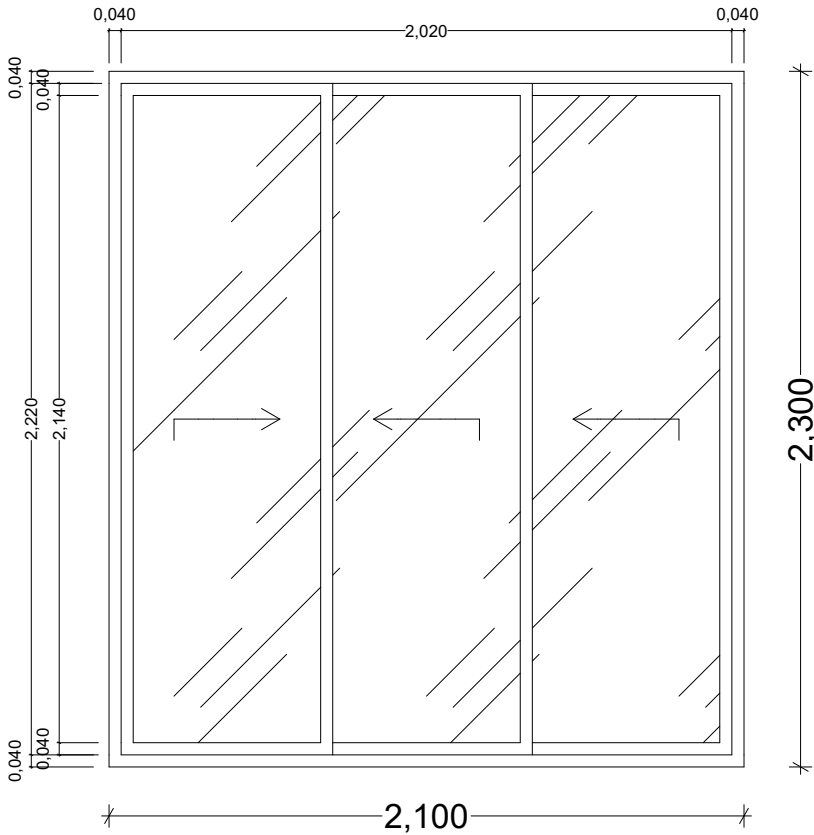

Elevation
1:25

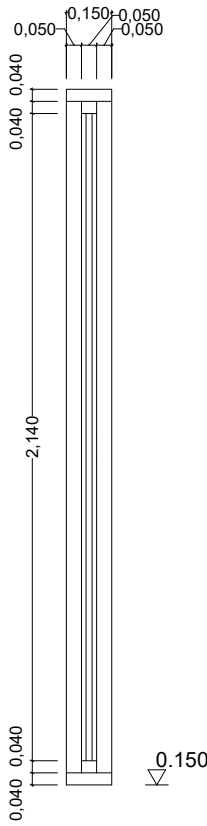

Section
1:25

Element ID	W-01	
Story Location	Ground Floor	
Quantity	2	2
Location	Living room (V1, V2)	
W x H Size	2,100x2,300	
Opening Type	Sliding	
Window Frame	Aluminium 40x50 mm	
Window Panel	Tempered glass 8 mm	
Sill Height	0,15	

W-02

Architecture & Interior
GUSSDE
Awareness Architecture
www.gussde.com
design@gussde.com
wa +62 881 0828 81199
Jl Patih Nambi Gg. Pratama II No. 3
Denpasar Bali / 80116

PROJECT

Amanlane Villa

CLIENT

Mr. Rizal

GENERAL NOTES

All representations are the property of GUSSDE Wastubali Architecture, and may not be reproduced without written permission.
The dimensions indicated in the drawing must be cross-checked with the actual dimensions on the site. Should the dimensions deviate, the contractor shall produce shop drawings to amalgamate GUSSDE Wastubali Architecture's design intention with the actual site dimension. No reproduction of GUSSDE Wastubali Architecture's drawing is allowed.
The contractor should cross-checked all dimensions of fittings with those in the OMS. Any contradiction should be raised immediately.

DRAWING STATUS

DRAWING NAME

Window Details 02

LAYOUT ID

A.11.10

DRAWING SCALE

1:25

DRAWING DATE


31/08/2024

MODIFIED BY


DATE

CHECKED BY

DATE

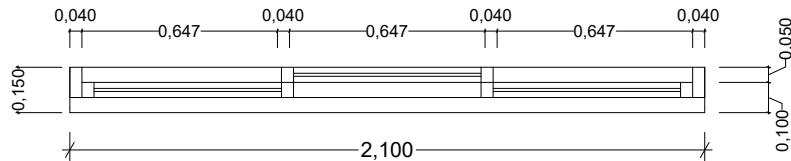

Plan
1:25

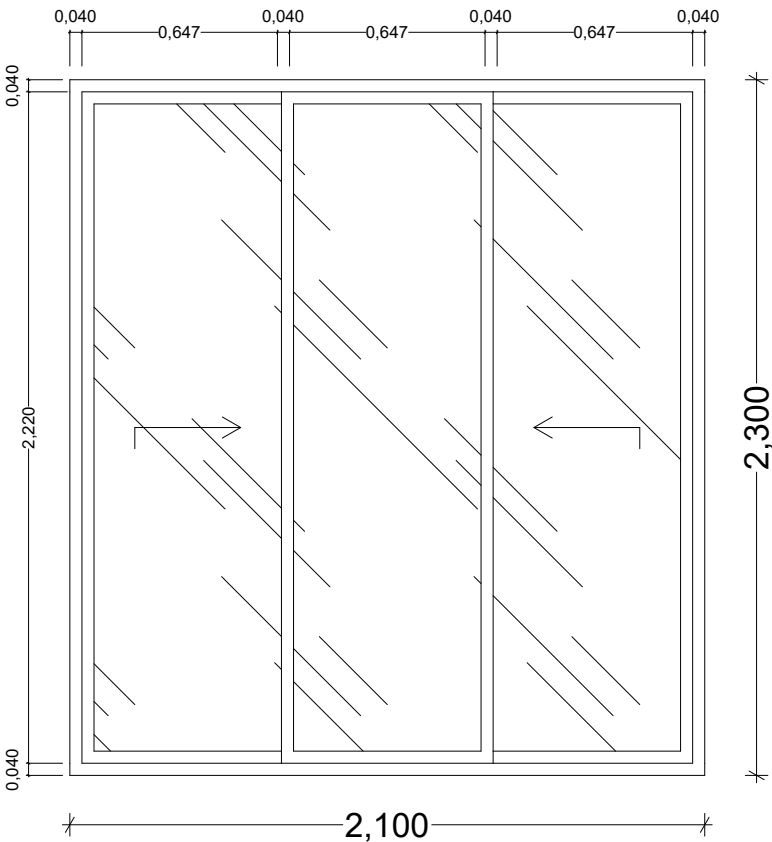


Elevation
1:25




Section
1:25

refer to Door &
Window Overall
Schedule
0,100 / 0,300


Element ID	W-02		
Story Location	Ground Floor	Ground Floor	
Quantity	1	2	3
Location	Living room (V5)	Living room (V3,V4)	
W x H Size	2,100x2,300	2,100x2,300	
Opening Type	Sliding	Sliding	
Window Frame	Aluminium 40x50 mm	Aluminium 40x50 mm	
Window Panel	Tempered glass 8 mm	Tempered glass 8 mm	
Sill Height	0,10	0,30	

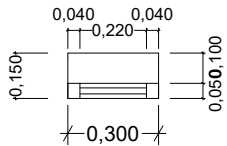

Plan
1:25

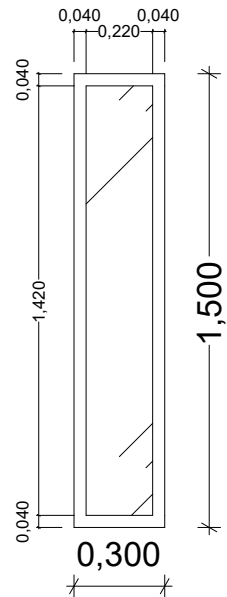


Elevation
1:25

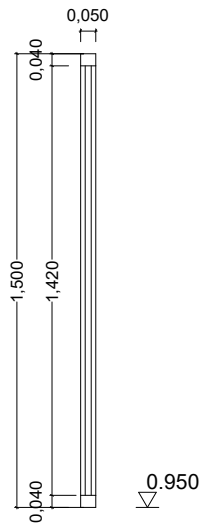


Section
1:25

Element ID	W-03		
Story Location	Ground Floor	First Floor	
Quantity	2	2	4
Location	Kitchen (V1,V2)	Bathroom (V1,V2)	
W x H Size	0,300×1,500	0,300×1,500	
Opening Type	Fixed glass	Fixed glass	
Window Frame	Aluminium 40x50 mm	Aluminium 40x50 mm	
Window Panel	Tempered glass 8 mm	Tempered glass 8 mm	
Sill Height	0,95	0,95	


W-03

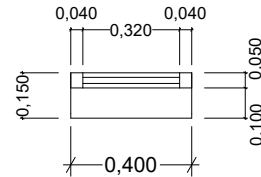

Plan
1:25

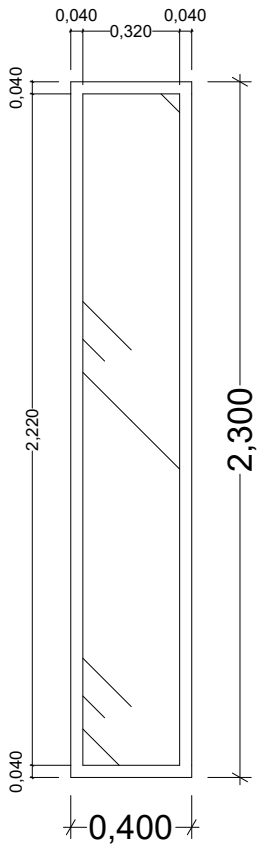

Elevation
1:25

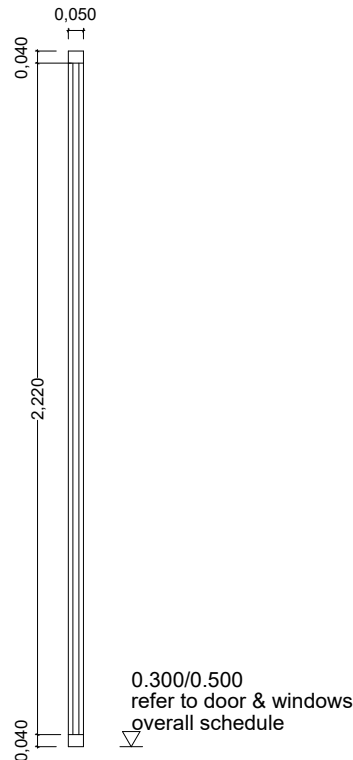

0.300/0.500
refer to door & windows
overall schedule

Element ID	W-04		
Story Location	Ground Floor	First Floor	
Quantity	2	2	4
Location	Living room (V3,V4)	Stair void (V1,V2)	
W x H Size	0,400×2,300	0,400×2,300	
Opening Type	Fixed glass	Fixed glass	
Window Frame	Aluminium 40x50 mm	Aluminium 40x50 mm	
Window Panel	Tempered glass 8 mm	Tempered glass 8 mm	
Sill Height	0,30	0,50	

W-04

Architecture & Interior
GUSSDE
Awareness Architecture
www.gussde.com

design@gussde.com
wa +62 881 0828 81199

Jl Patih Nambi Gg. Pratama II No. 3
Denpasar Bali / 80116

PROJECT

Amanlane Villa

CLIENT

Mr. Rizal

GENERAL NOTES

All representations are the property of GUSSDE Wastubali Architecture, and may not be reproduced without written permission.
The dimensions indicated in the drawing must be cross-checked with the actual dimensions on the site. Should the dimensions deviate, the contractor shall produce shop drawings to amalgamate GUSSDE Wastubali Architecture's design intention with the actual site dimension. No reproduction of GUSSDE Wastubali Architecture's drawing is allowed.
The contractor should cross-checked all dimensions of fittings with those in the OMS. Any contradiction should be raised immediately.

DRAWING STATUS

DRAWING NAME

Window Details 03 - 04

LAYOUT ID

A.11.11

DRAWING SCALE


1:25

DRAWING DATE

31/08/2024


MODIFIED BY DATE

CHECKED BY DATE

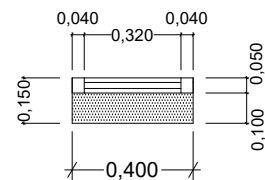


W-05

Plan
1:25

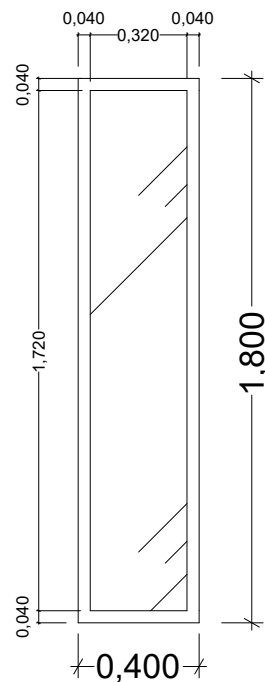


Elevation
1:25

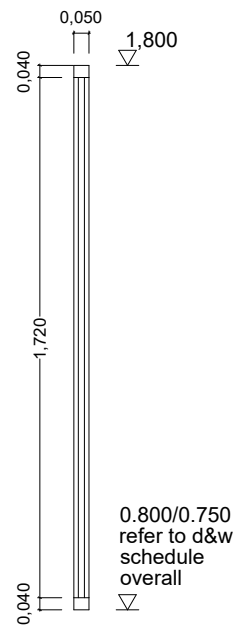


Section
1:25

Element ID	W-05		
Story Location	Ground Floor	First Floor	
Quantity	2	3	5
Location	Powder room (V3,V4)	Master bathroom (V3,V4,V5)	
W x H Size	0.400×1.800	0.400×1.800	
Opening Type	Fixed glass	Fixed glass	
Window Frame	Aluminium 40x50 mm	Aluminium 40x50 mm	
Window Panel	Tempered glass 8 mm	Tempered glass 8 mm	
Sill Height	0,80	0,75	

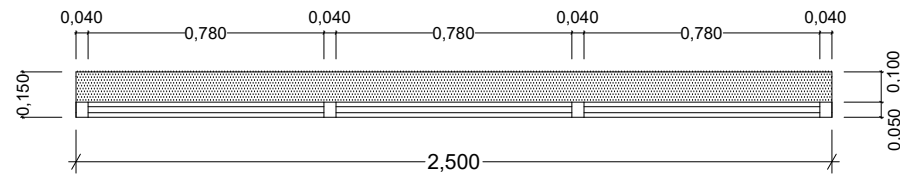


W-06

Plan
1:25

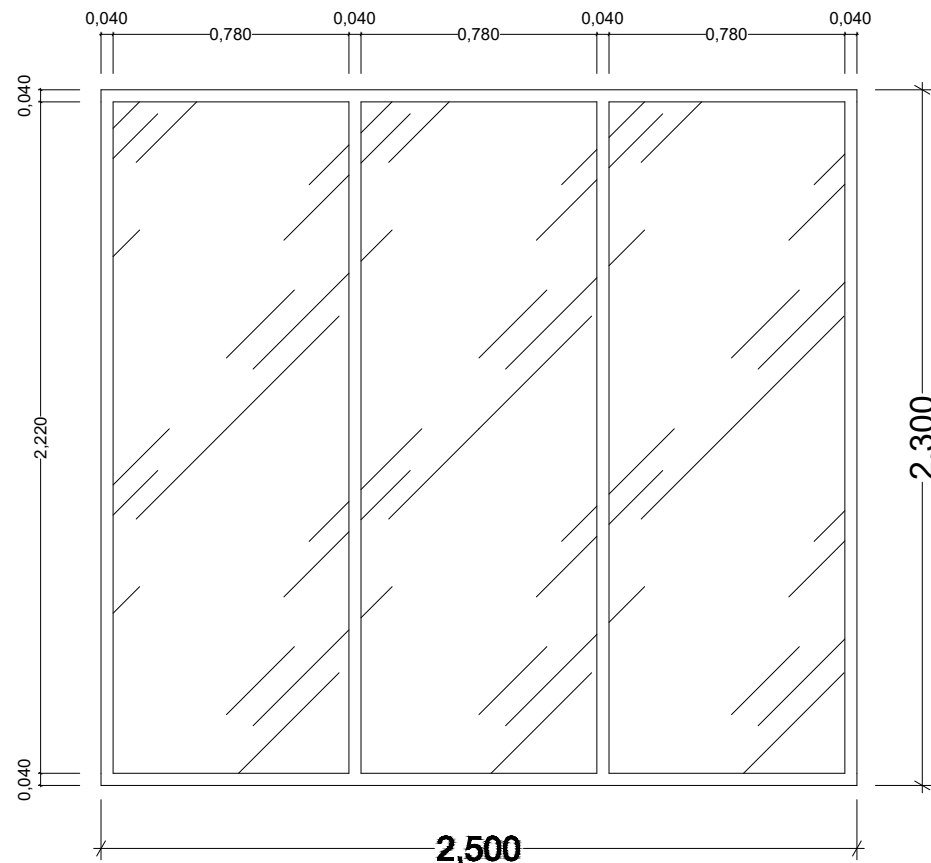

Elevation
1:25

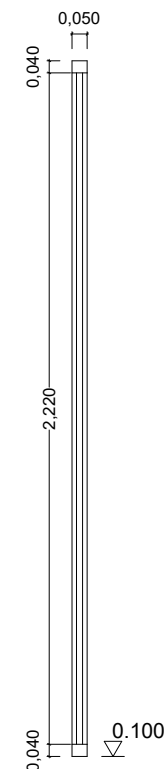

Section
1:25

Element ID	W-06		
Story Location	First Floor	First Floor	
Quantity	2	3	5
Location	Master bedrooms	Master bedrooms	
W x H Size	2.500×2.300	2.500×2.300	
Opening Type	Fixed glass	Fixed glass	
Window Frame	Aluminium 40x50 mm	Aluminium 40x50 mm	
Window Panel	Tempered glass 8 mm	Tempered glass 8 mm	
Sill Height	0,10	0,15	

Architecture & Interior

GUSSDE
Awareness Architecture
www.gussde.com

design@gussde.com
wa +62 881 0828 81199

Jl Patih Nambi Gg. Pratama II No. 3
Denpasar Bali / 80116

PROJECT

Amanlane Villa

CLIENT

Mr. Rizal

GENERAL NOTES

All representations are the property of GUSSDE Wastubali Architecture, and may not be reproduced without written permission.

The dimensions indicated in the drawing must be cross-checked with the actual dimensions on the site. Should the dimensions deviate, the contractor shall produce shop drawings to amalgamate GUSSDE Wastubali Architecture's design intention with the actual site dimension. No reproduction of GUSSDE Wastubali Architecture's drawing is allowed.

The contractor should cross-checked all dimensions of fittings with those in the OMS. Any contradiction should be raised immediately.

DRAWING STATUS

DRAWING NAME

Window Details 05 - 06

LAYOUT ID

A.11.12

DRAWING SCALE

1:25


DRAWING DATE

31/08/2024


MODIFIED BY DATE

CHECKED BY DATE

W-07

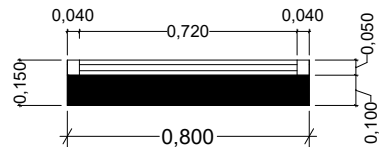

Plan
1:25

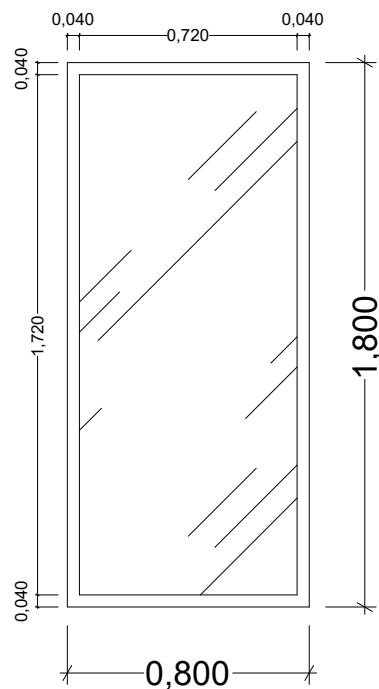


Elevation
1:25


Section
1:25

Element ID	W-07	
Story Location	First Floor	
Quantity	5	5
Location	Master bathrooms	
W x H Size	0,800×1,800	
Opening Type	Fixed glass	
Window Frame	Aluminium 40x50 mm	
Window Panel	Tempered glass 8 mm	
Sill Height	0,80	

W-08

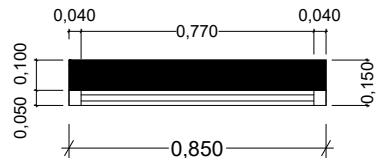

Plan
1:25

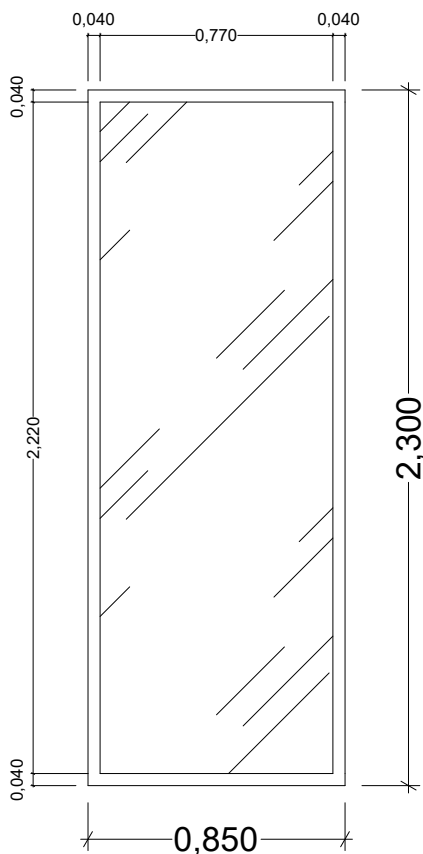

Elevation
1:25

Section
1:25

Element ID	W-08			
Story Location	First Floor	First Floor	First Floor	
Quantity	1	1	3	5
Location	Master bedrooms (V1,V2), Stair void (V3,V4,V5)	Master bedrooms (V1,V2), Stair void (V3,V4,V5)	Master bedrooms (V1,V2), Stair void (V3,V4,V5)	
W x H Size	0,850×2,300	0,850×2,300	0,850×2,300	
Opening Type	Fixed glass	Fixed glass	Fixed glass	
Window Frame	Aluminium 40x50 mm	Aluminium 40x50 mm	Aluminium 40x50 mm	
Window Panel	Tempered glass 8 mm	Tempered glass 8 mm	Tempered glass 8 mm	
Sill Height	0,15	0,50	0,10	

Architecture & Interior

GUSSDE
Awareness Architecture
www.gussde.com

design@gussde.com
wa +62 881 0828 81199

Jl Patih Nambi Gg. Pratama II No. 3
Denpasar Bali / 80116

PROJECT

Amanlane Villa

CLIENT

Mr. Rizal

GENERAL NOTES

All representations are the property of GUSSDE Wastubali Architecture, and may not be reproduced without written permission.
The dimensions indicated in the drawing must be cross-checked with the actual dimensions on the site. Should the dimensions deviate, the contractor shall produce shop drawings to amalgamate GUSSDE Wastubali Architecture's design intention with the actual site dimension. No reproduction of GUSSDE Wastubali Architecture's drawing is allowed.
The contractor should cross-checked all dimensions of fittings with those in the OMS. Any contradiction should be raised immediately.

DRAWING STATUS

DRAWING NAME

Window Details 07 - 08

LAYOUT ID

A.11.13

DRAWING SCALE

1:25


DRAWING DATE

31/08/2024


MODIFIED BY DATE

CHECKED BY DATE


W-09

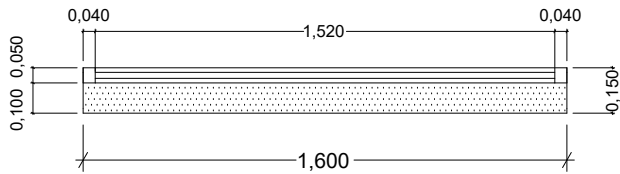

Plan
1:25

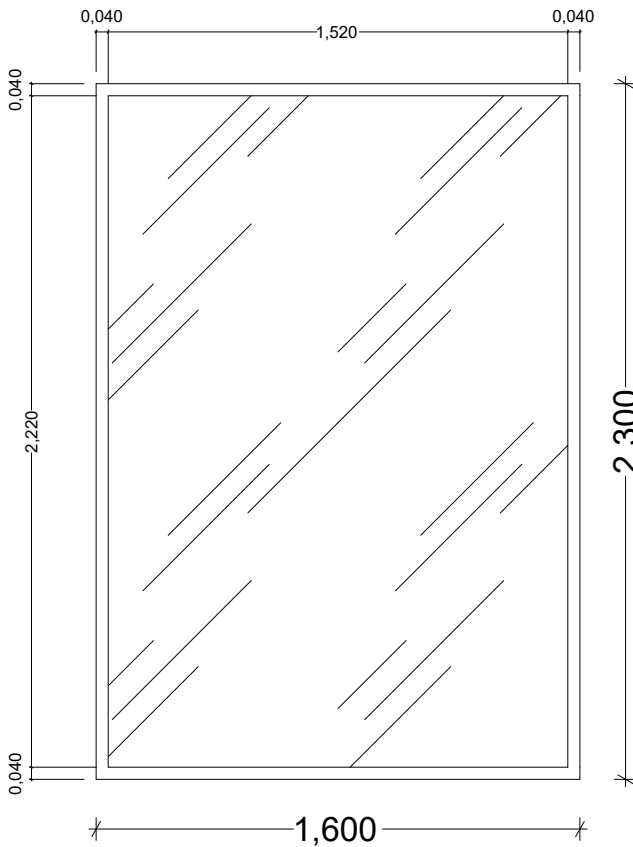


Elevation
1:25

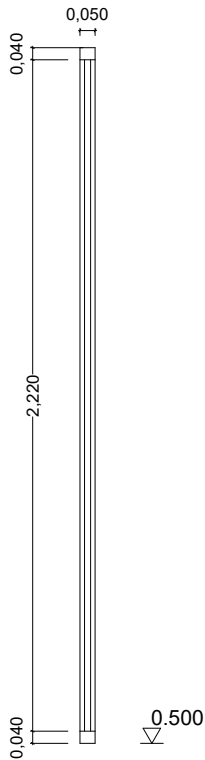


Section
1:25

Element ID	W-09	
Story Location	First Floor	
Quantity	1	1
Location	Stair (V5)	
W x H Size	1,600×2,300	
Opening Type	Fixed glass	
Window Frame	Aluminium 40x50 mm	
Window Panel	Tempered glass 8 mm	
Sill Height	0,50	


W-10

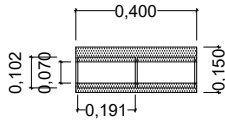

Plan
1:25

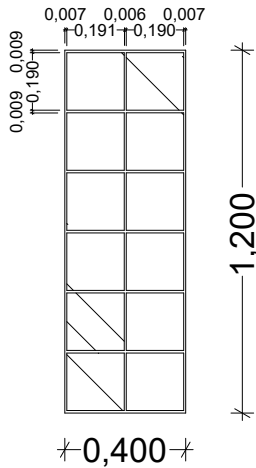

Elevation
1:25

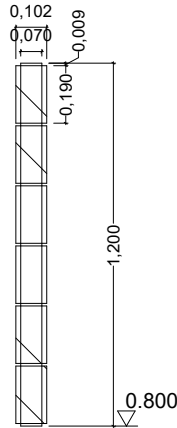

Section
1:25

Element ID	W-10	
Story Location	Ground Floor	
Quantity	3	3
Location	Bathroom (V3, V4)	
W x H Size	0,400×1,200	
Opening Type	Fixed	
Window Frame	Glass Block	
Window Panel		
Sill Height	0,80	

Architecture & Interior
GUSSDE
Awareness Architecture
www.gussde.com

design@gussde.com
wa +62 881 0828 81199

Jl Patih Nambi Gg. Pratama II No. 3
Denpasar Bali / 80116

PROJECT

Amanlane Villa

CLIENT

Mr. Rizal

GENERAL NOTES

All representations are the property of GUSSDE Wastubali Architecture, and may not be reproduced without written permission.
The dimensions indicated in the drawing must be cross-checked with the actual dimensions on the site. Should the dimensions deviate, the contractor shall produce shop drawings to amalgamate GUSSDE Wastubali Architecture's design intention with the actual site dimension. No reproduction of GUSSDE Wastubali Architecture's drawing is allowed.
The contractor should cross-checked all dimensions of fittings with those in the OMS. Any contradiction should be raised immediately.

DRAWING STATUS

DRAWING NAME

Window Details 09 - 10

LAYOUT ID

A.11.14

DRAWING SCALE

1:25

DRAWING DATE


31/08/2024

MODIFIED BY


DATE

CHECKED BY

DATE

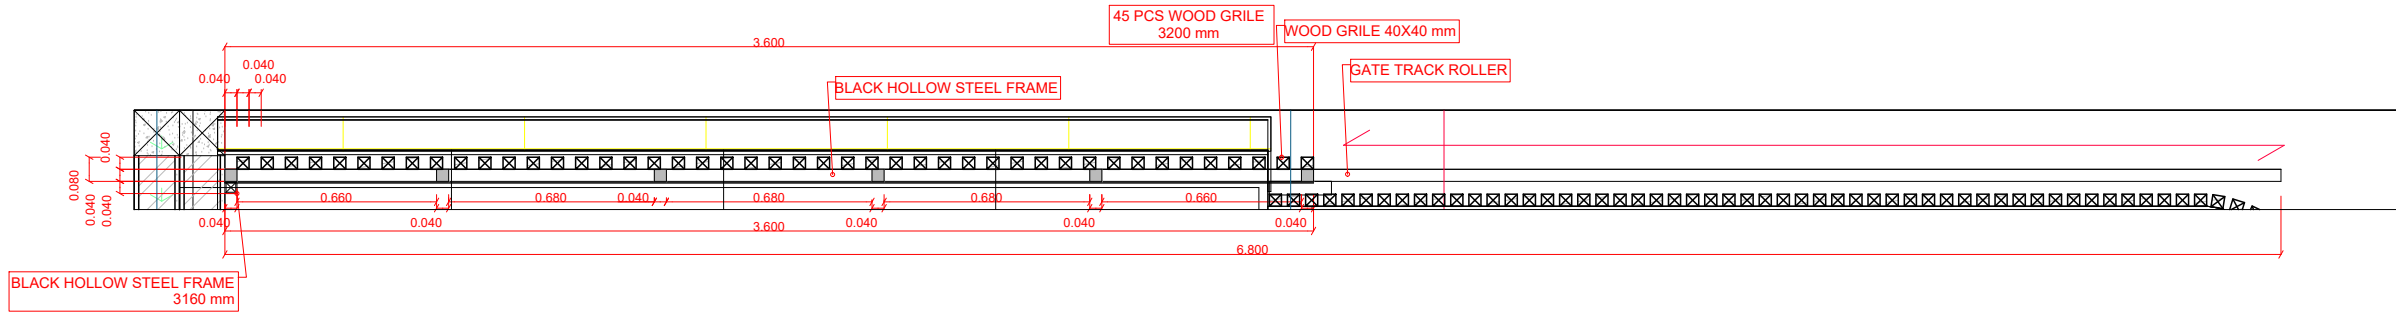

A.11.15	Gate 1 Plan
1:25	

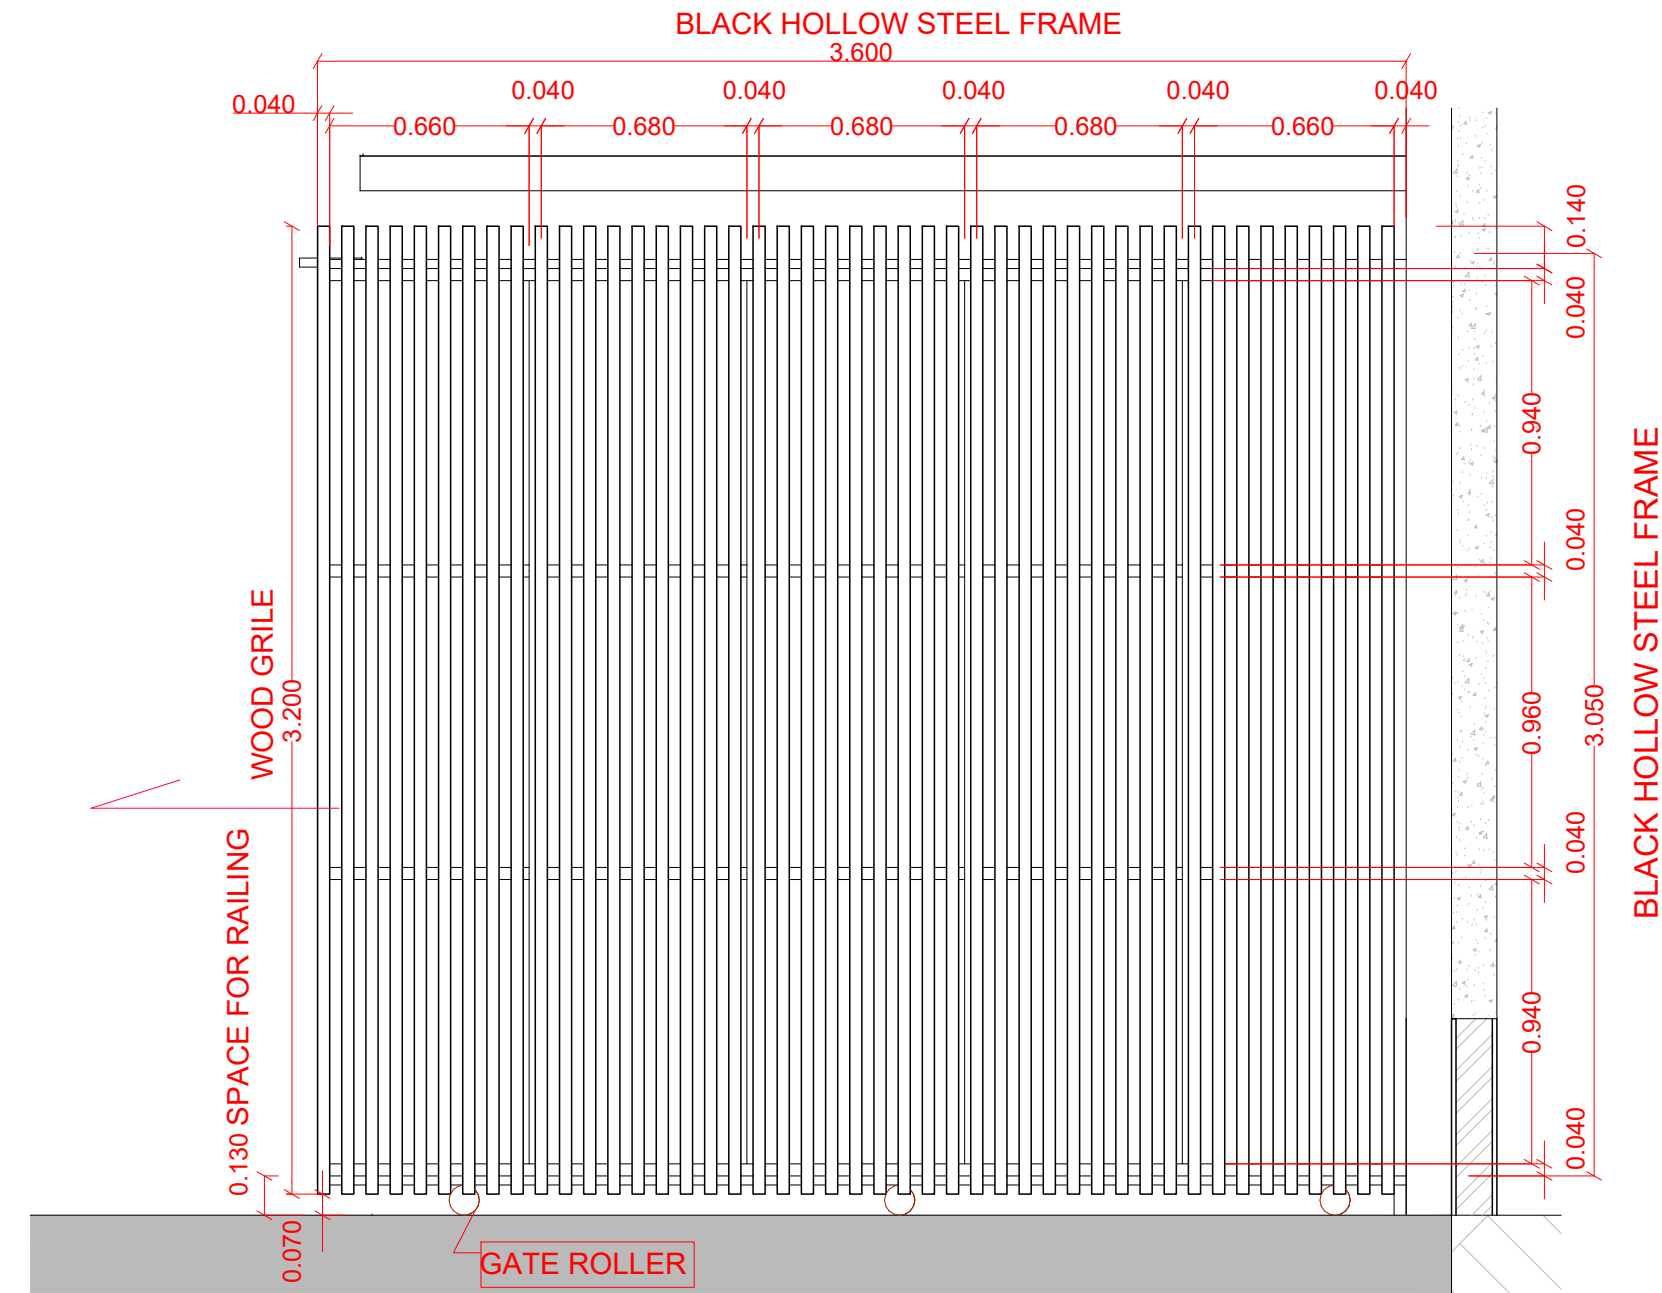

G-01	SPEC	QTY
LOCATION	ENTRANCE (GF) VILLA 1,2,3,4	4
DOOR TYPE	SLIDING GATE DOOR 3600 mm	
DOOR FRAME	BLACK STEEL HOLLOW FRAME	
DOOR PANEL	WOOD GRILE 40X40 mm	

G-01

A.11.15	Gate 1 Facade
1:25	

Architecture & Interior
GUSSDE
Awareness Architecture
www.gussde.com

design@gussde.com
wa +62 881 0828 81199

Jl Patih Nambi Gg. Pratama II No. 3
Denpasar Bali / 80116

PROJECT

Amanlane Villa

CLIENT

Mr. Rizal

GENERAL NOTES

All representations are the property of GUSSDE Wastubali Architecture, and may not be reproduced without written permission.
The dimensions indicated in the drawing must be cross-checked with the actual dimensions on the site. Should the dimensions deviate, the contractor shall produce shop drawings to amalgamate GUSSDE Wastubali Architecture's design intention with the actual site dimension. No reproduction of GUSSDE Wastubali Architecture's drawing is allowed.
The contractor should cross-checked all dimensions of fittings with those in the OMS. Any contradiction should be raised immediately.

DRAWING STATUS

DRAWING NAME

Gate 1 Details

LAYOUT ID

A.11.15

DRAWING SCALE

1:25

DRAWING DATE


31/08/2024

MODIFIED BY


DATE

CHECKED BY

DATE

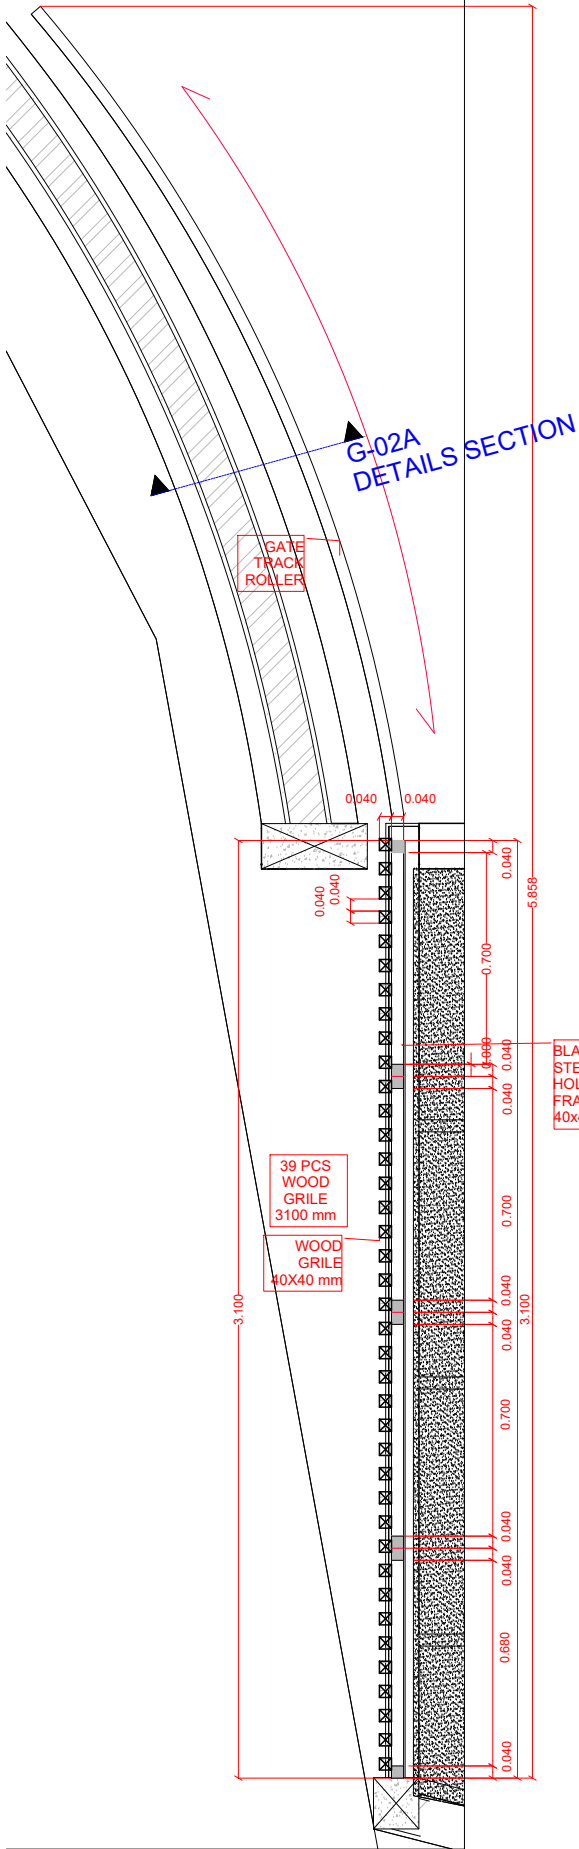


A.11.16 Gate 2 Plan
1:25

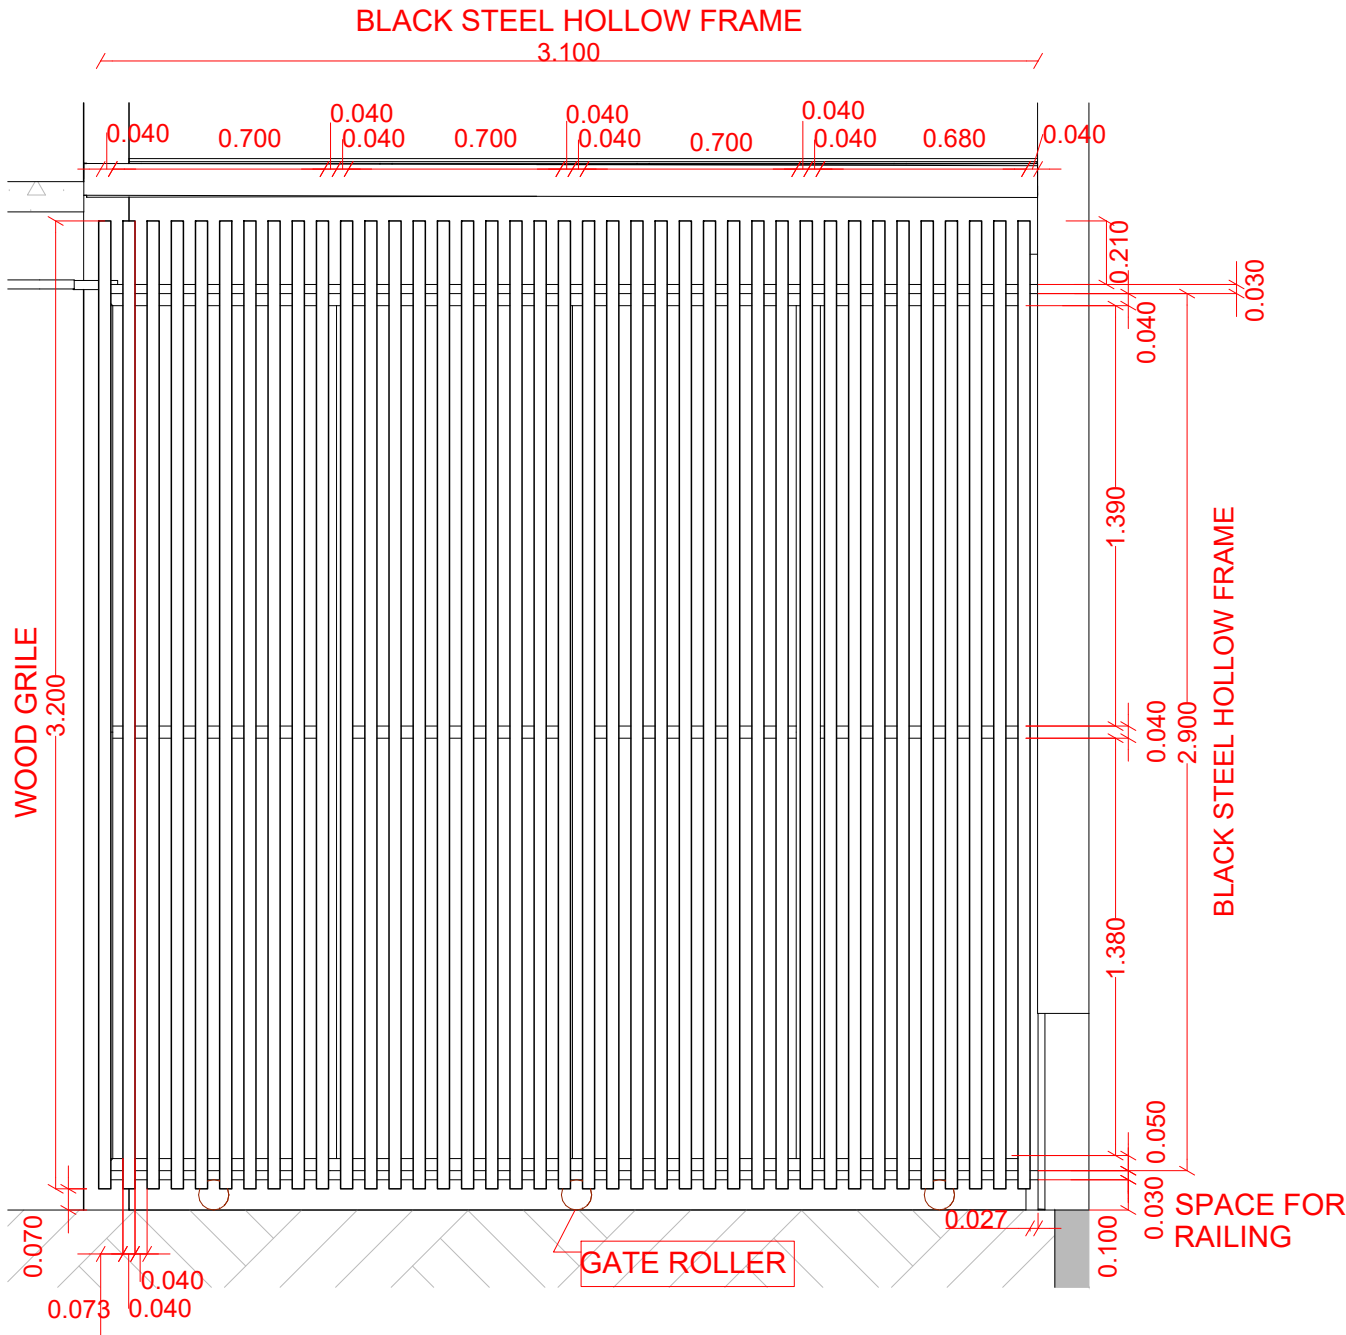

A.11.16 Gate 2 Facade
1:25

G-02A
DETAILS SECTION
Gate curved roller track both
could be on the upward and
downward of the sliding gate

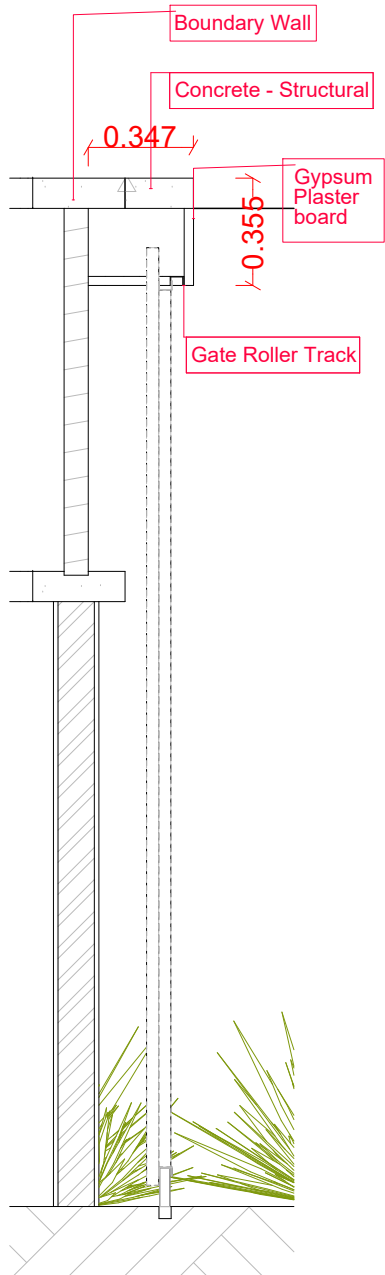

G-02A Gate 2 Section
1:25

G-01	SPEC	QTY
LOCATION	ENTRANCE (GF) VILLA 5	1
DOOR TYPE	SLIDING GATE DOOR 3100 mm	
DOOR FRAME	BLACK STEEL HOLLOW FRAME	
DOOR PANEL	WOOD GRILE 40X40 mm	

Architecture & Interior
GUSSDE
Awareness Architecture
www.gussde.com

design@gussde.com
wa +62 881 0828 81199

Jl Patih Nambi Gg. Pratama II No. 3
Denpasar Bali / 80116

PROJECT

Amanlane Villa

CLIENT

Mr. Rizal

GENERAL NOTES

All representations are the property of GUSSDE Wastubali Architecture, and may not be reproduced without written permission.
The dimensions indicated in the drawing must be cross-checked with the actual dimensions on the site. Should the dimensions deviate, the contractor shall produce shop drawings to amalgamate GUSSDE Wastubali Architecture's design intention with the actual site dimension. No reproduction of GUSSDE Wastubali Architecture's drawing is allowed.
The contractor should cross-checked all dimensions of fittings with those in the OMS. Any contradiction should be raised immediately.

DRAWING STATUS

DRAWING NAME

Gate 2 Details

LAYOUT ID

A.11.16

DRAWING SCALE

1:25

DRAWING DATE


31/08/2024

MODIFIED BY

DATE

CHECKED BY

DATE

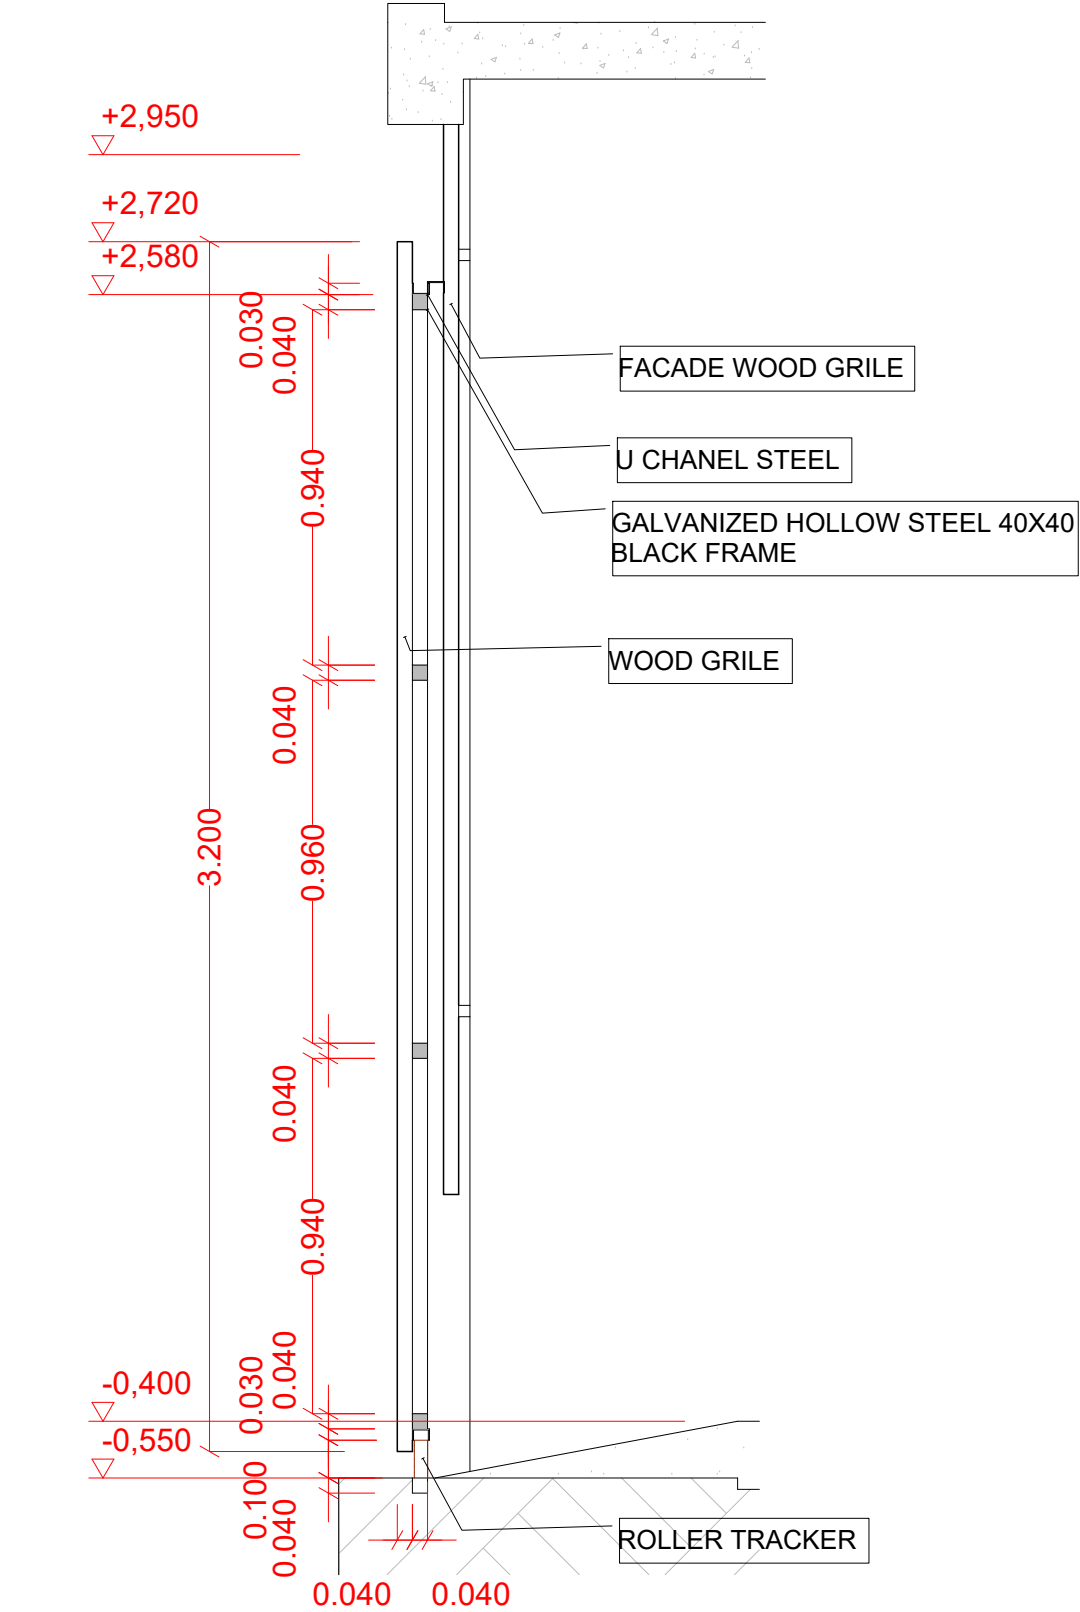

G-01B	Gate Details Section
1:20	

Architecture & Interior

GUSSDE
Awareness Architecture
www.gussde.com

design@gussde.com
wa +62 881 0828 81199

Jl Patih Nambi Gg. Pratama II No. 3
Denpasar Bali / 80116

PROJECT	
Amanlane Villa	
CLIENT	
Mr. Rizal	
GENERAL NOTES	
All representations are the property of GUSSDE Vastubali Architecture, and may not be reproduced without written permission.	
The dimensions indicated in the drawing must be cross-checked with the actual dimensions on the site. Should the dimensions deviate, the contractor shall produce shop drawings to amalgamate GUSSDE Vastubali Architecture's design intention with the actual site dimension. No reproduction of GUSSDE Vastubali Architecture's drawing is allowed.	
The contractor should cross-checked all dimensions of fittings with those in the OMS. Any contradiction should be raised immediately.	
DRAWING STATUS	
DRAWING NAME	
Gate Section Details	
LAYOUT ID	
A.11.17	
DRAWING SCALE	
1:20	
DRAWING DATE	
31/08/2024	
MODIFIED BY	DATE
CHECKED BY	DATE

PROJECT

Amanlane Villa

CLIENT

Mr. Rizal

GENERAL NOTES

All representations are the property of GUSSDE Wastubali Architecture, and may not be reproduced without written permission.
The dimensions indicated in the drawing must be cross-checked with the actual dimensions on the site. Should the dimensions deviate, the contractor shall produce shop drawings to amalgamate GUSSDE Wastubali Architecture's design intention with the actual site dimension. No reproduction of GUSSDE Wastubali Architecture's drawing is allowed.
The contractor should cross-checked all dimensions of fittings with those in the OMS. Any contradiction should be raised immediately.

DRAWING STATUS

DRAWING NAME

Details Ground Floor

LAYOUT ID

A.12.1

DRAWING SCALE

1:200

DRAWING DATE

31/08/2024

MODIFIED BY

DATE

CHECKED BY

DATE



Details	Ground Floor
1:200	

PROJECT
Amanlane Villa

CLIENT
Mr. Rizal

GENERAL NOTES
All representations are the property of GUSSDE Wastubali Architecture, and may not be reproduced without written permission.
The dimensions indicated in the drawing must be cross-checked with the actual dimensions on the site. Should the dimensions deviate, the contractor shall produce shop drawings to amalgamate GUSSDE Wastubali Architecture's design intention with the actual site dimension. No reproduction of GUSSDE Wastubali Architecture's drawing is allowed.
The contractor should cross-checked all dimensions of fittings with those in the OMS. Any contradiction should be raised immediately.

DRAWING STATUS

DRAWING NAME
Details First Floor


LAYOUT ID
A.12.2

DRAWING SCALE
1:200


DRAWING DATE
31/08/2024

MODIFIED BY DATE


CHECKED BY DATE

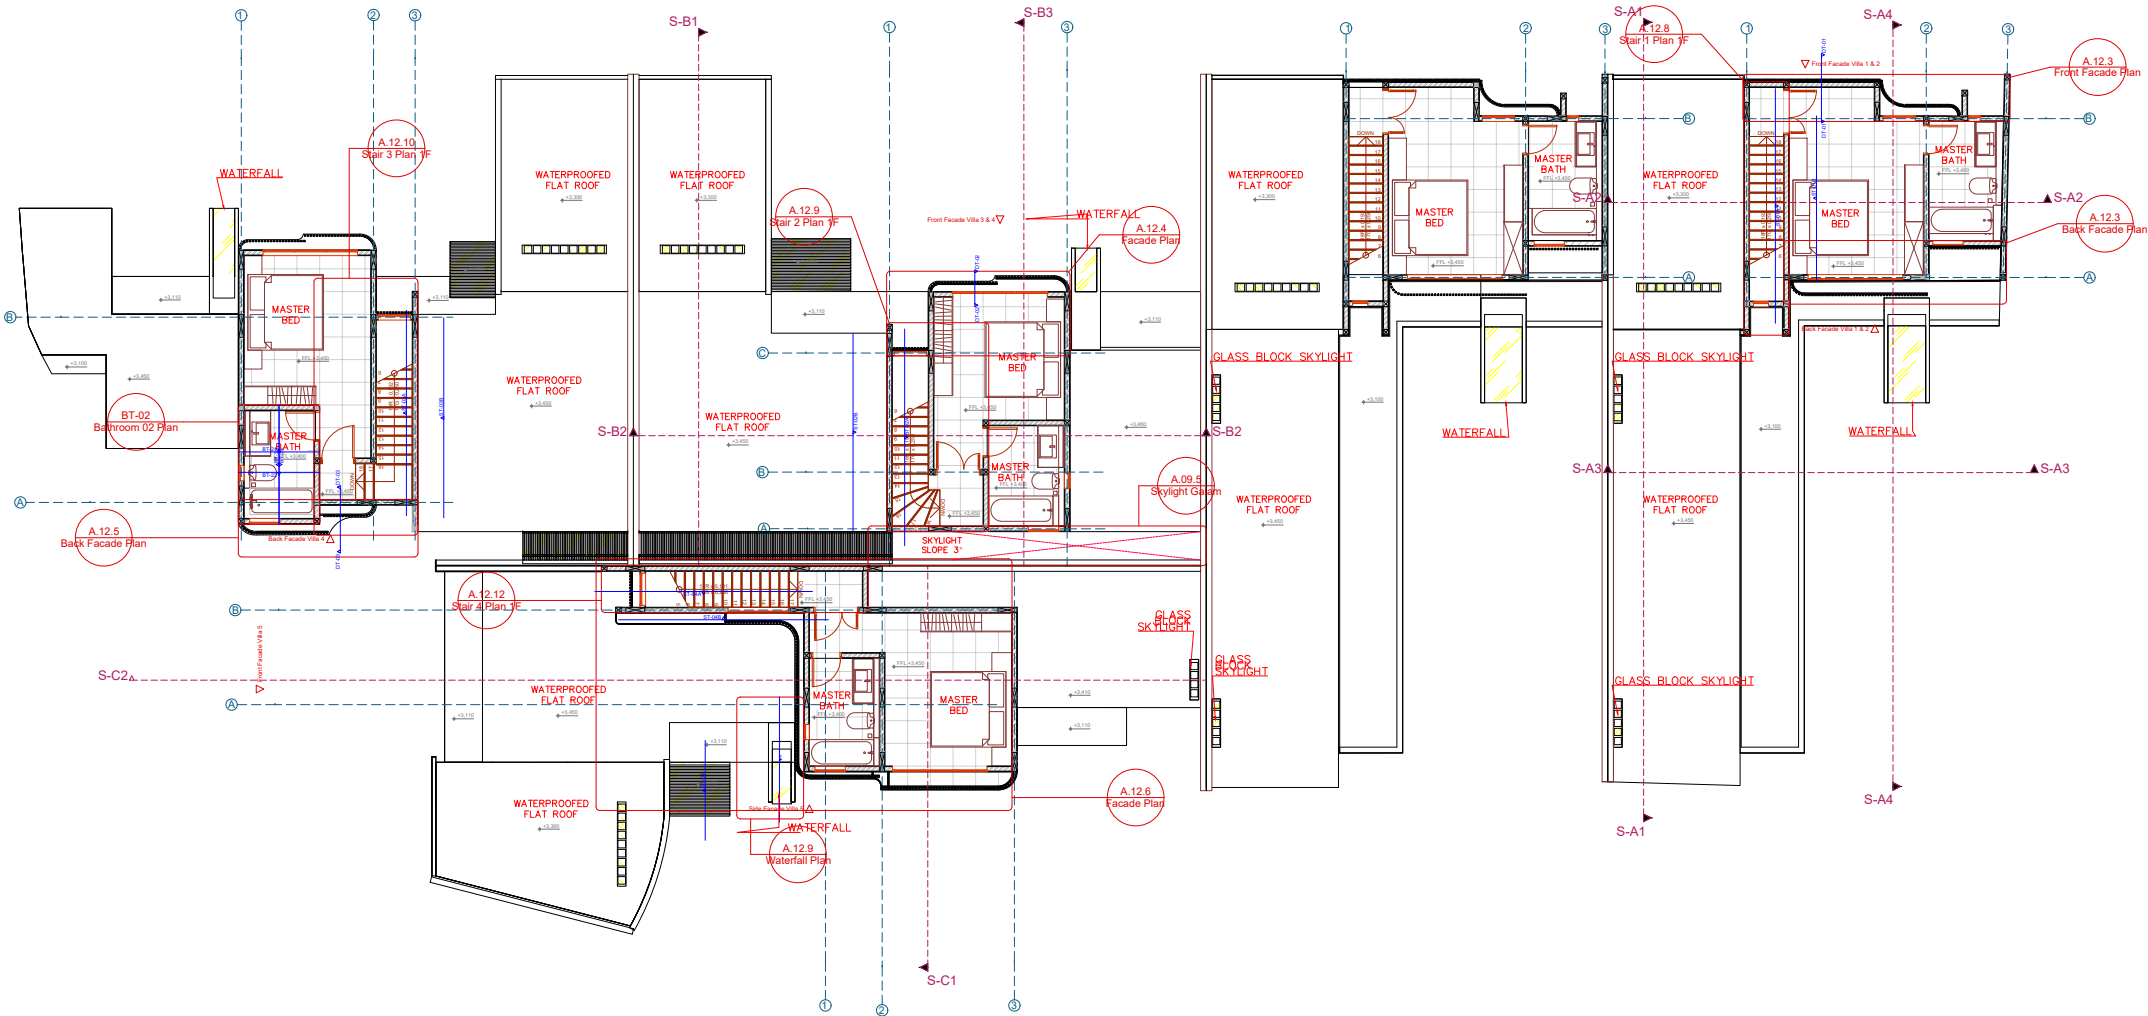


Details	First Floor
1:200	

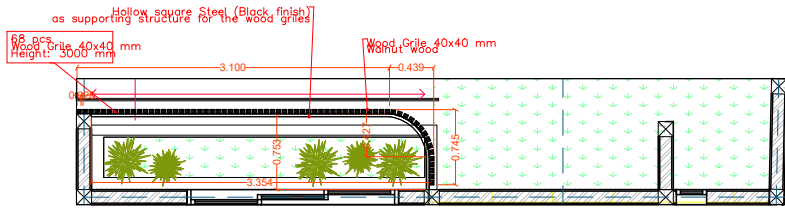


A.12.3 GF Front Facade Plan
1:75

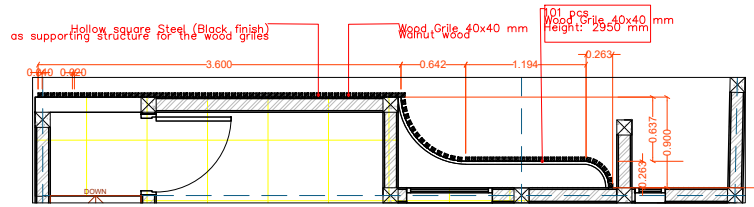


A.12.3 1F Front Facade Plan
1:75

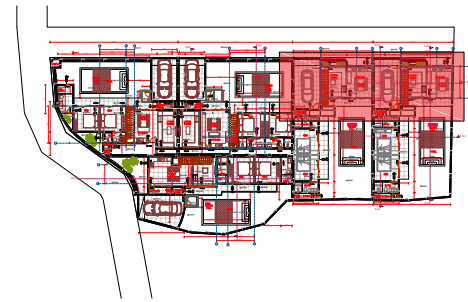


Key Plan

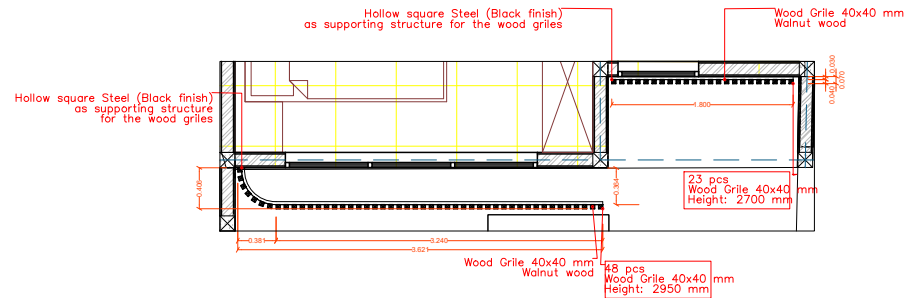


A.12.3 Back Facade Plan
1:75

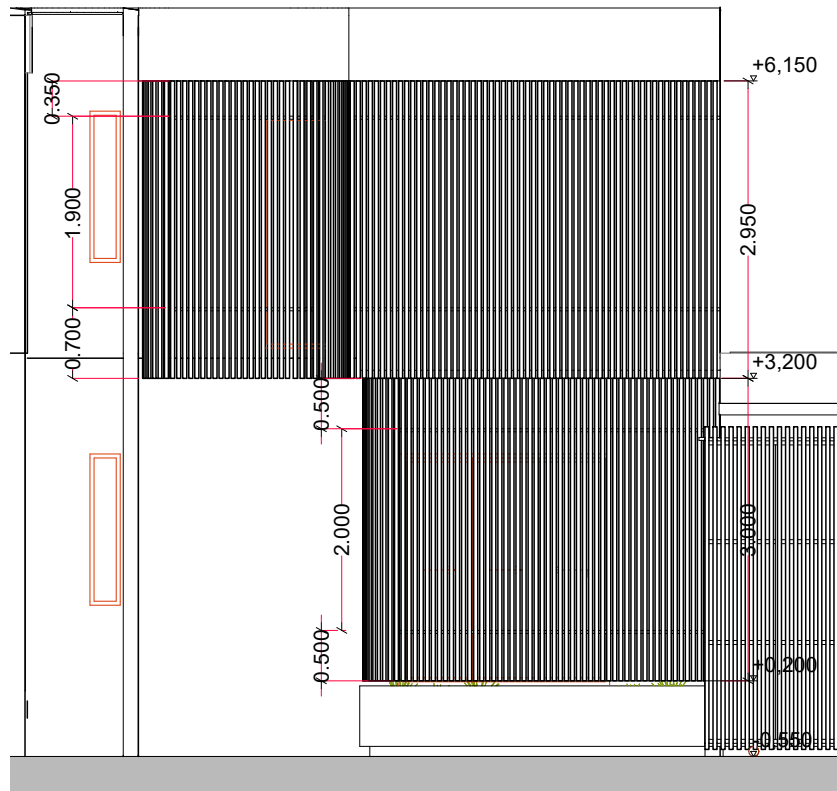

A.12.3 Front Facade Villa 1 & 2
1:75

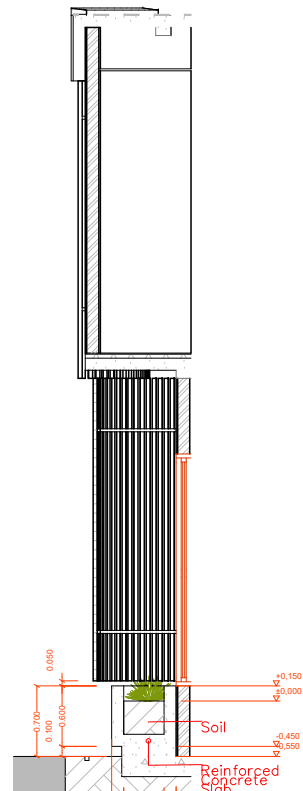

DT-01 Section
1:75

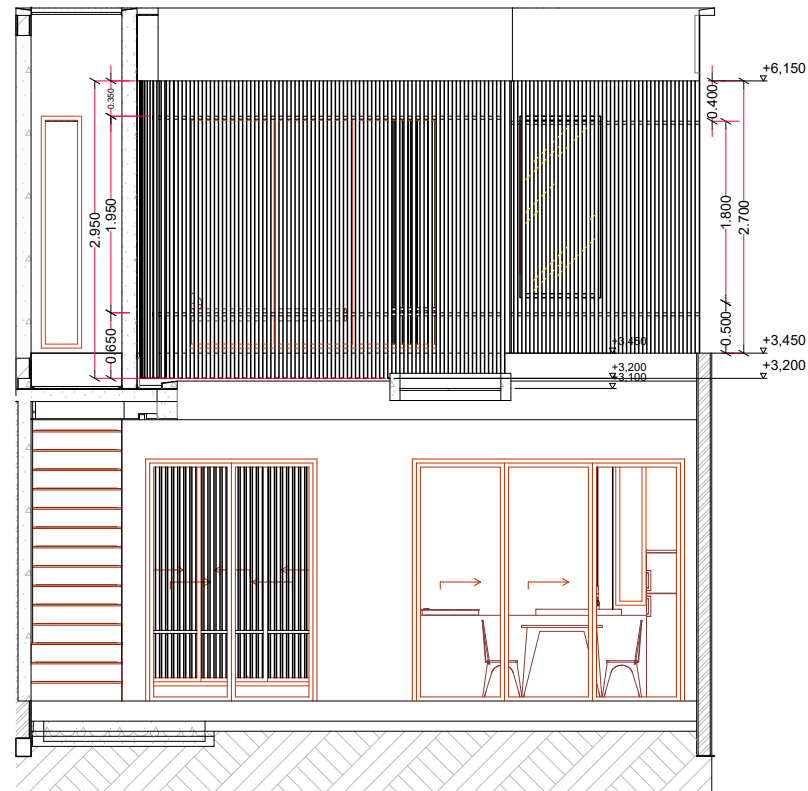

A.12.3 Back Facade Villa 1 & 2
1:75

Architecture & Interior
GUSSDE
Awareness Architecture
www.gussde.com
design@gussde.com
wa +62 881 0828 81199
Jl Patih Nambi Gg. Pratama II No. 3
Denpasar Bali / 80116

PROJECT
Amanlane Villa

CLIENT
Mr. Rizal

GENERAL NOTES
All representations are the property of GUSSDE Wastubali Architecture, and may not be reproduced without written permission.
The dimensions indicated in the drawing must be cross-checked with the actual dimensions on the site. Should the dimensions deviate, the contractor shall produce shop drawings to amalgamate GUSSDE Wastubali Architecture's design intention with the actual site dimension. No reproduction of GUSSDE Wastubali Architecture's drawing is allowed.
The contractor should cross-checked all dimensions of fittings with those in the OMS. Any contradiction should be raised immediately.

DRAWING STATUS

DRAWING NAME
Wood Grille Facade Villa 1 & 2






LAYOUT ID
A.12.3

DRAWING SCALE
1:75

DRAWING DATE
31/08/2024

MODIFIED BY DATE

CHECKED BY DATE

     

PROJECT
Amanlane Villa

GENERAL NOTES

All representations are the property of GUSSDE Wastubali Architecture, and may not be reproduced without written permission.

The dimensions indicated in the drawing must be cross-checked with the actual dimensions on the site. Should the dimensions deviate, the contractor shall produce shop drawings to amalgamate GUSSDE Wastubali Architecture's design intention with the actual site dimension. No reproduction of GUSSDE Wastubali Architecture's drawing is allowed.

The contractor should cross-checked all dimensions of fittings with those in the OMS. Any contradiction should be raised immediately.

DRAWING STATUS

DRAWING NAME

Wood Grille Facade Villa 3 & 4

LAYOUT ID

A.12.4

DRAWING SCALE


1:75

DRAWING DATE


31/08/2024

MODIFIED BY	DATE
-------------	------


CHECKED BY	DATE
------------	------

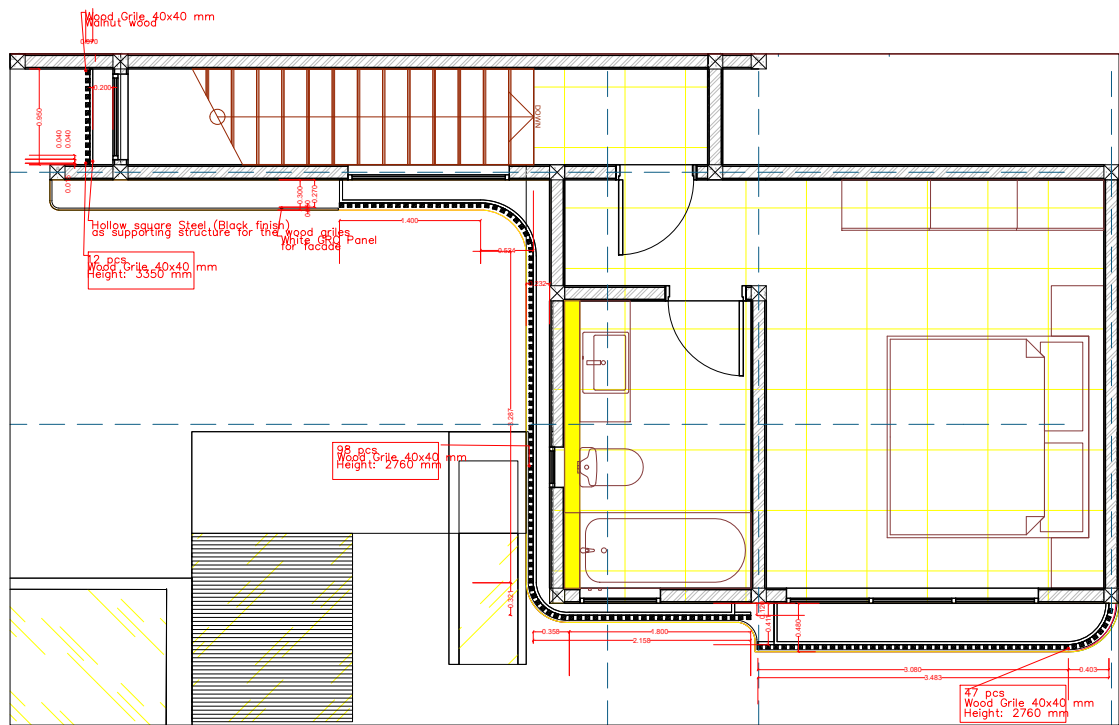


A.12.6	Facade Plan
1:75	

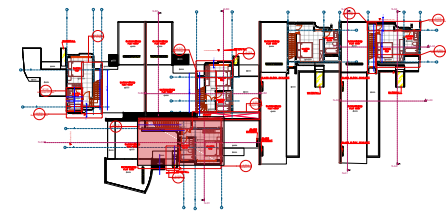

Key Plan

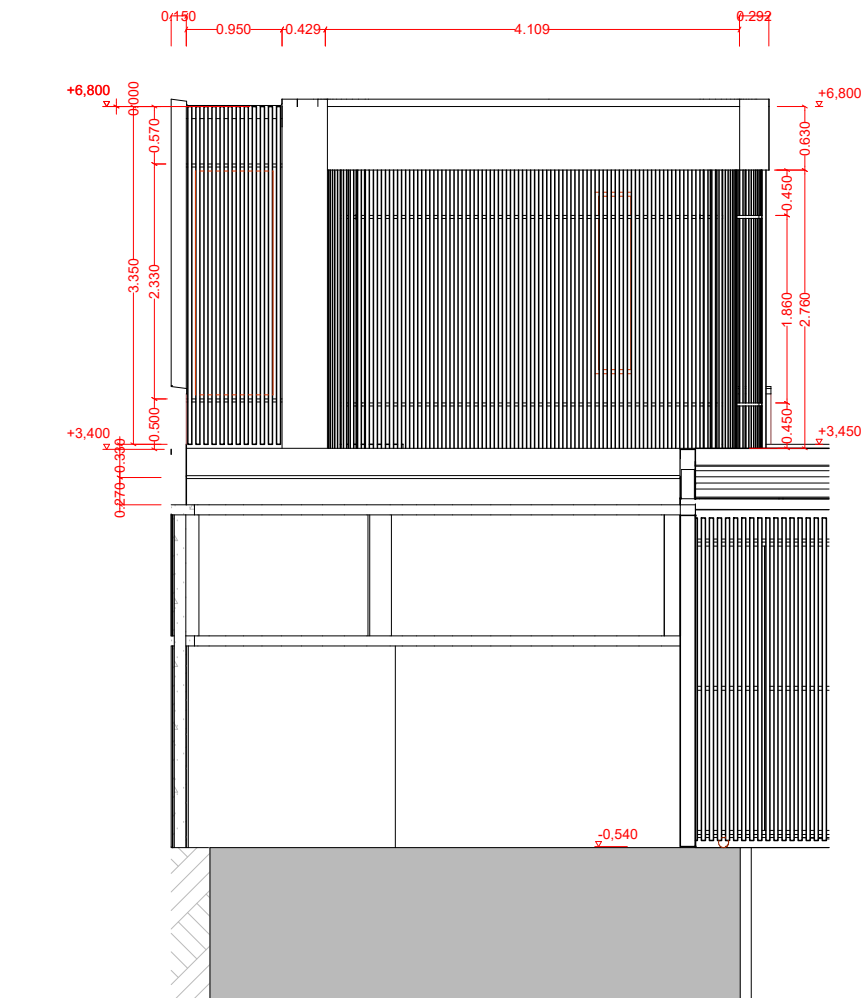

A.12.5	Front Facade Villa 5
1:75	

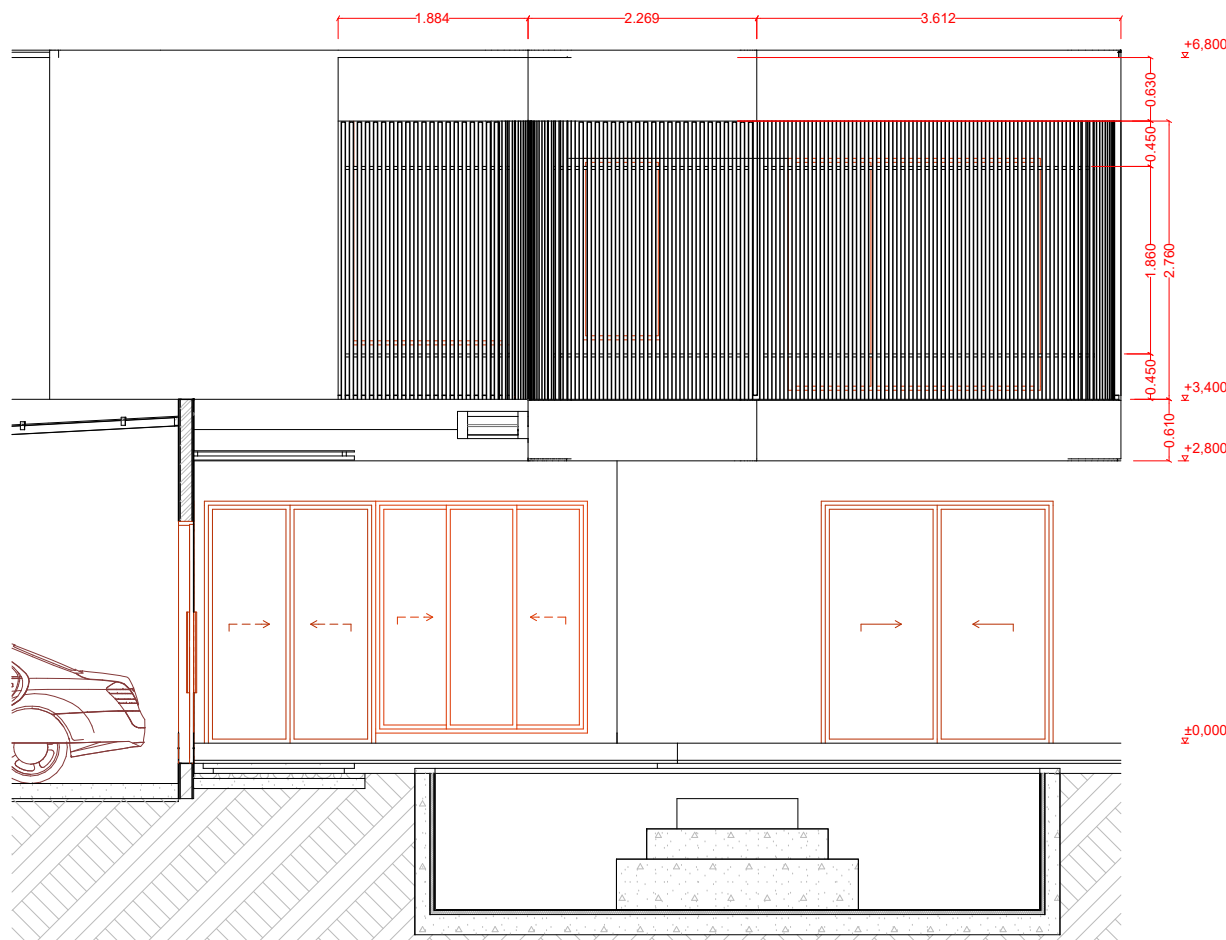

A.12.5	Side Facade Villa 5
1:75	

Architecture & Interior
GUSSDE
Awareness Architecture
www.gussde.com
design@gussde.com
wa +62 881 0828 81199
Jl Patih Nambi Gg. Pratama II No. 3
Denpasar Bali / 80116

PROJECT

Amanlane Villa

CLIENT

Mr. Rizal

GENERAL NOTES

All representations are the property of GUSSDE Wastubali Architecture, and may not be reproduced without written permission.
The dimensions indicated in the drawing must be cross-checked with the actual dimensions on the site. Should the dimensions deviate, the contractor shall produce shop drawings to amalgamate GUSSDE Wastubali Architecture's design intention with the actual site dimension. No reproduction of GUSSDE Wastubali Architecture's drawing is allowed.
The contractor should cross-checked all dimensions of fittings with those in the OMS. Any contradiction should be raised immediately.

DRAWING STATUS

DRAWING NAME

Wood Grille Facade Villa 5

LAYOUT ID

A.12.5

DRAWING SCALE

1:75

DRAWING DATE


31/08/2024

MODIFIED BY

DATE

CHECKED BY

DATE

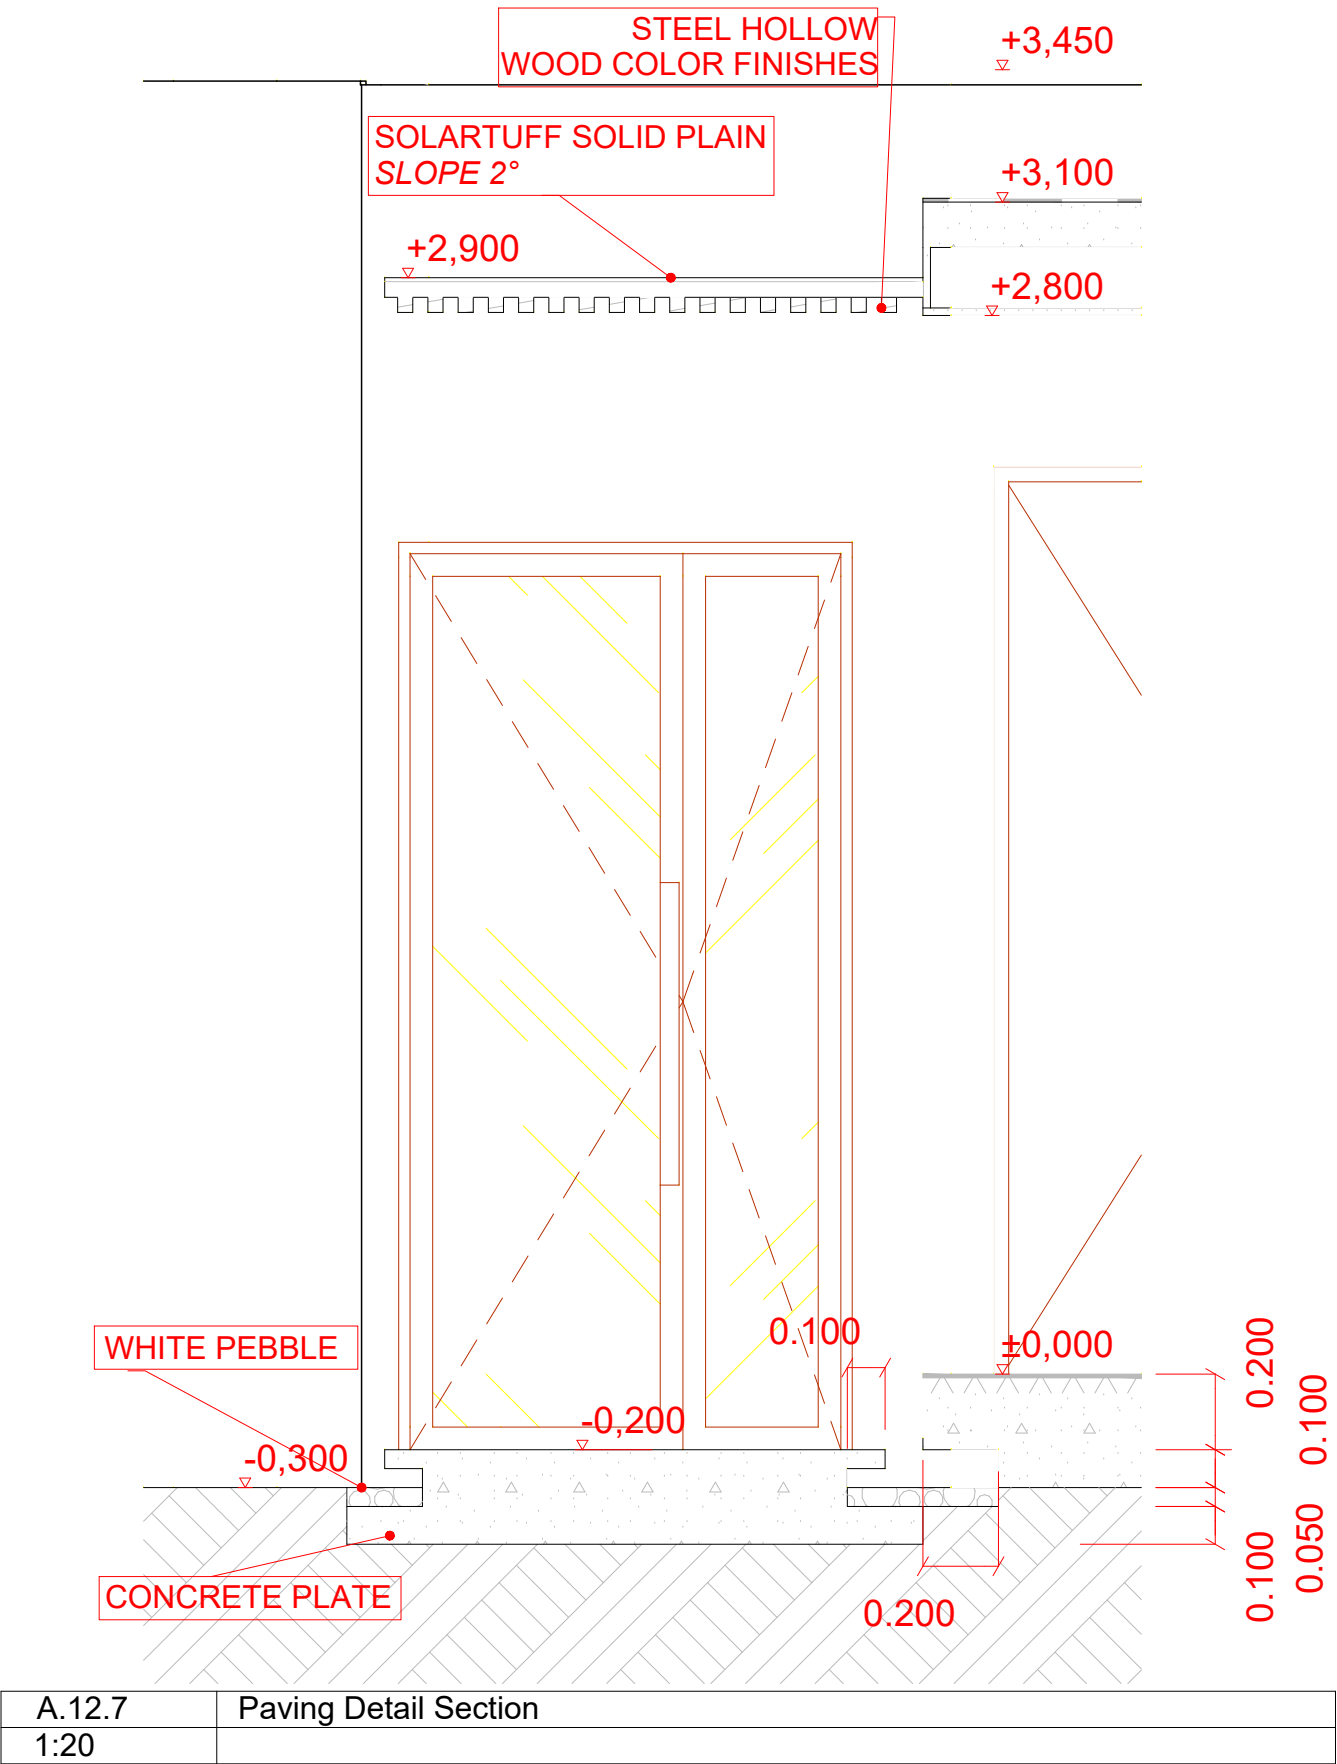

Architecture & Interior

GUSSDE
Awareness Architecture
www.gussde.com

design@gussde.com
wa +62 881 0828 81199

Jl Patih Nambi Gg. Pratama II No. 3
Denpasar Bali / 80116

PROJECT	
Amanlane Villa	
CLIENT	
Mr. Rizal	
GENERAL NOTES	
All representations are the property of GUSSDE Vastubali Architecture, and may not be reproduced without written permission. The dimensions indicated in the drawing must be cross-checked with the actual dimensions on the site. Should the dimensions deviate, the contractor shall produce shop drawings to amalgamate GUSSDE Vastubali Architecture's design intention with the actual site dimension. No reproduction of GUSSDE Vastubali Architecture's drawing is allowed. The contractor should cross-checked all dimensions of fittings with those in the OMS. Any contradiction should be raised immediately.	
DRAWING STATUS	
DRAWING NAME	
Paving Entrance Detail	
LAYOUT ID	
A.12.7	
DRAWING SCALE	
1:20	
DRAWING DATE	
31/08/2024	
MODIFIED BY	DATE
CHECKED BY	DATE

Jl Patih Nambi Gg. Pratama II No. 3
Denpasar Bali / 80116

Amanlane Villa

Mr. Rizal

All representations are the property of GUSSEDE Wastubali Architecture, and may not be reproduced without written permission.

The dimensions indicated in the drawing must be cross-checked with the actual dimensions on the site. Should the dimensions deviate, the contractor shall produce shop drawings to amalgamate GUSSEDE Wastubali Architecture's design intention with the actual site dimension. No reproduction of GUSSEDE Wastubali Architecture's drawing is allowed.

The contractor should cross-checked all dimensions of fittings with those in the OMS. Any contradiction should be raised immediately.


Pool Detail

A.12.8

1:50

31/08/2024

CHECKED BY	DATE
------------	------

 

PROJECT

Amanlane Villa

CLIENT

Mr. Rizal

GENERAL NOTES

All representations are the property of GUSSDE Wastubali Architecture, and may not be reproduced without written permission.
The dimensions indicated in the drawing must be cross-checked with the actual dimensions on the site. Should the dimensions deviate, the contractor shall produce shop drawings to amalgamate GUSSDE Wastubali Architecture's design intention with the actual site dimension. No reproduction of GUSSDE Wastubali Architecture's drawing is allowed.
The contractor should cross-checked all dimensions of fittings with those in the OMS. Any contradiction should be raised immediately.

DRAWING STATUS

DRAWING NAME

Waterfall Detail

LAYOUT ID

A.12.9

DRAWING SCALE

1:20

DRAWING DATE


31/08/2024

MODIFIED BY


DATE

CHECKED BY


DATE

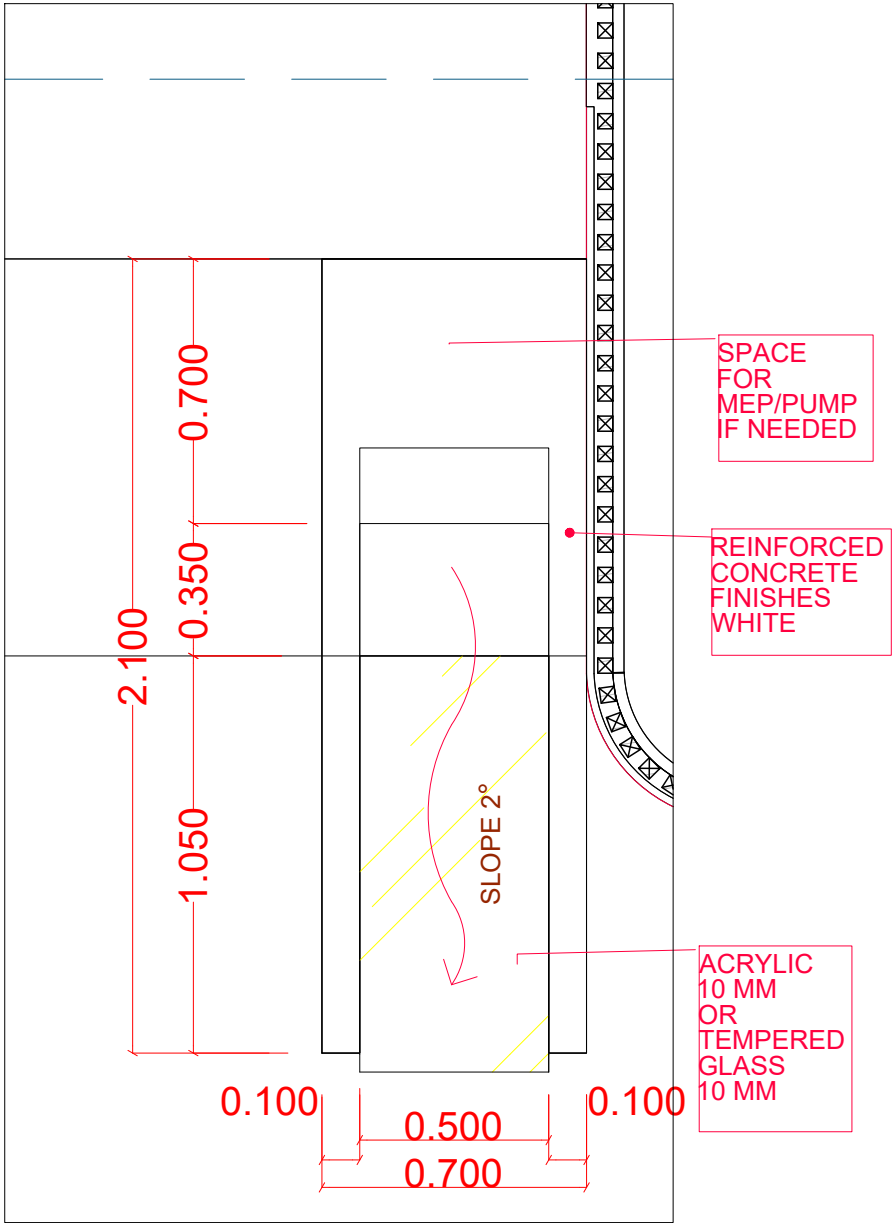

A.12.9	Waterfall Plan
1:20	

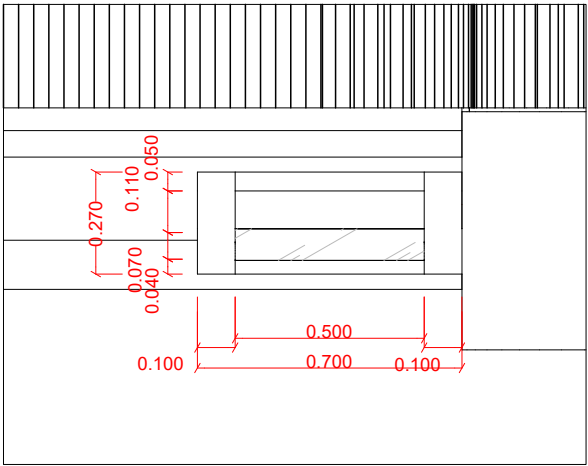

A.12.9	Waterfall Elevation
1:20	

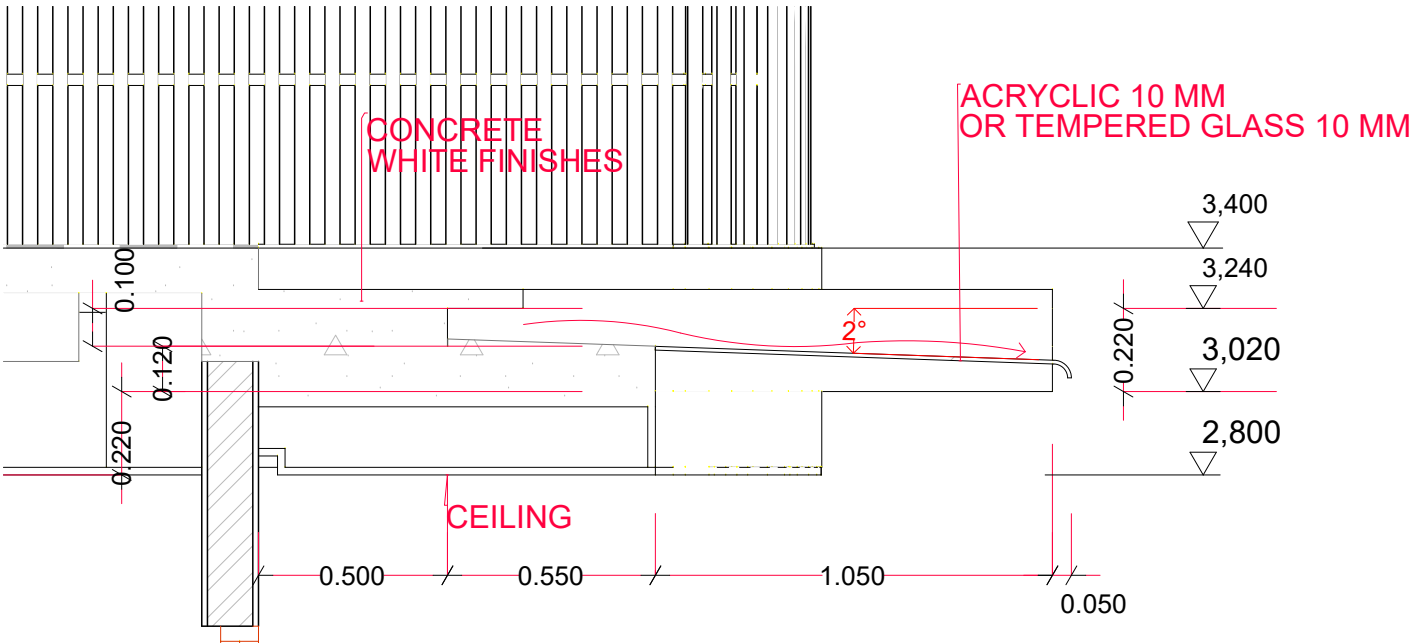

WF	Waterfall Section
1:20	

PROJECT

Amanlane Villa

CLIENT

Mr. Rizal

GENERAL NOTES

All representations are the property of GUSSDE Wastubali Architecture, and may not be reproduced without written permission.

The dimensions indicated in the drawing must be cross-checked with the actual dimensions on the site. Should the dimensions deviate, the contractor shall produce shop drawings to amalgamate GUSSDE Wastubali Architecture's design intention with the actual site dimension. No reproduction of GUSSDE Wastubali Architecture's drawing is allowed.

The contractor should cross-checked all dimensions of fittings with those in the OMS. Any contradiction should be raised immediately.

DRAWING STATUS

DRAWING NAME

Stair & Railing 1 Detail (V1 & V2)

LAYOUT ID

A.12.10

DRAWING SCALE

1:50

DRAWING DATE




31/08/2024

MODIFIED BY

DATE

CHECKED BY

DATE

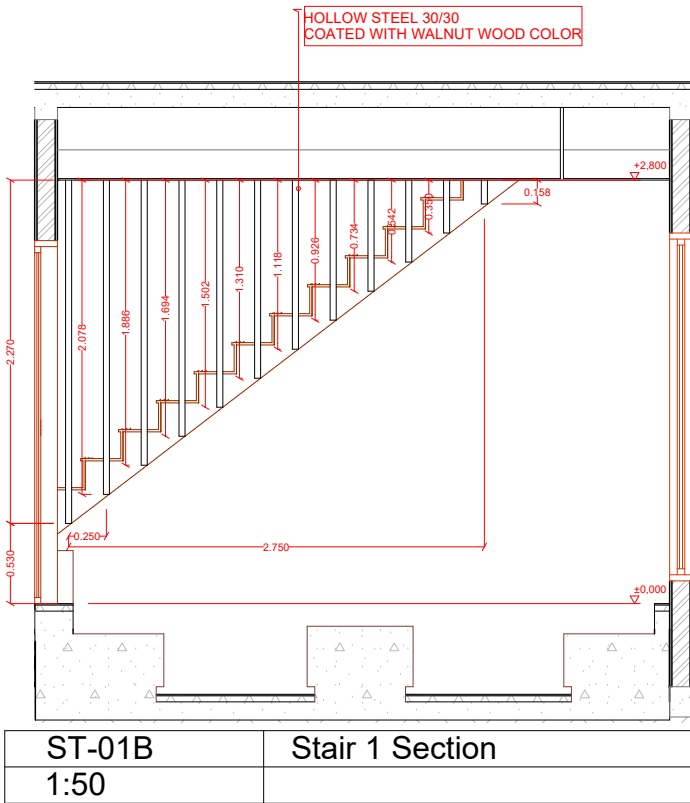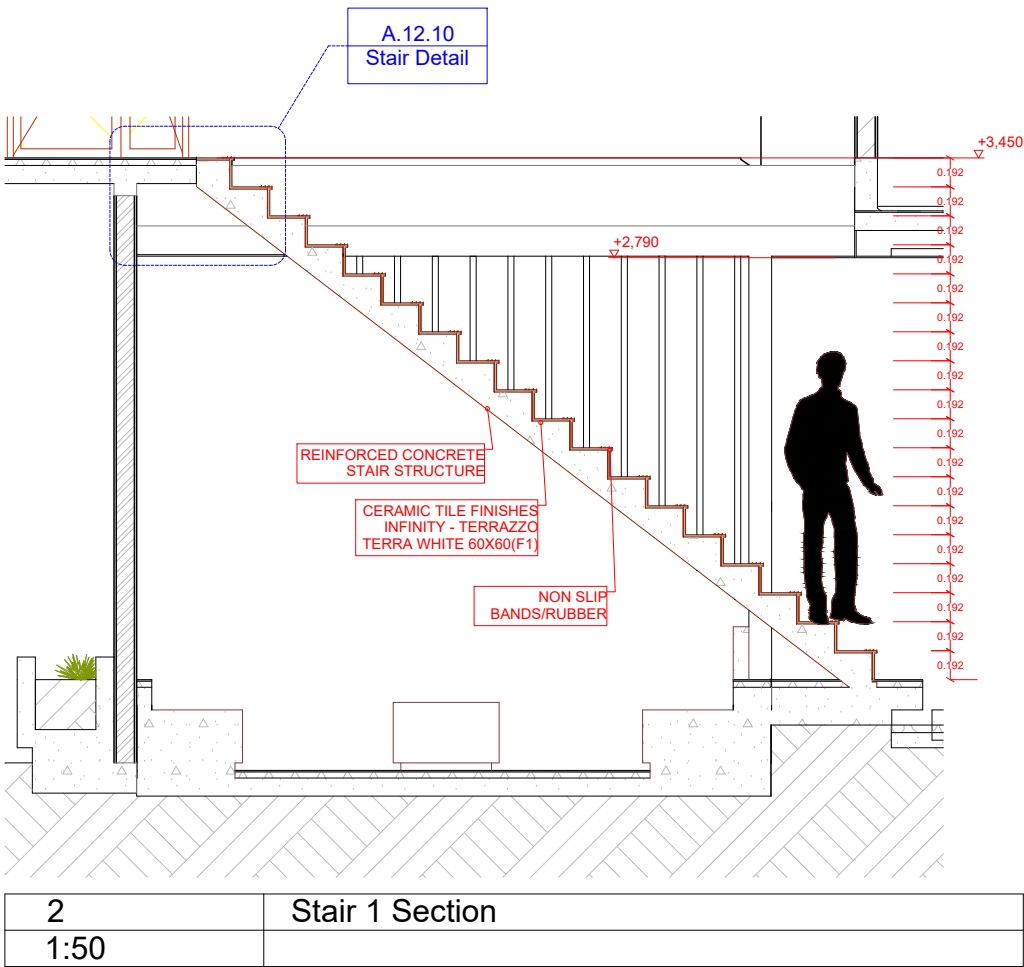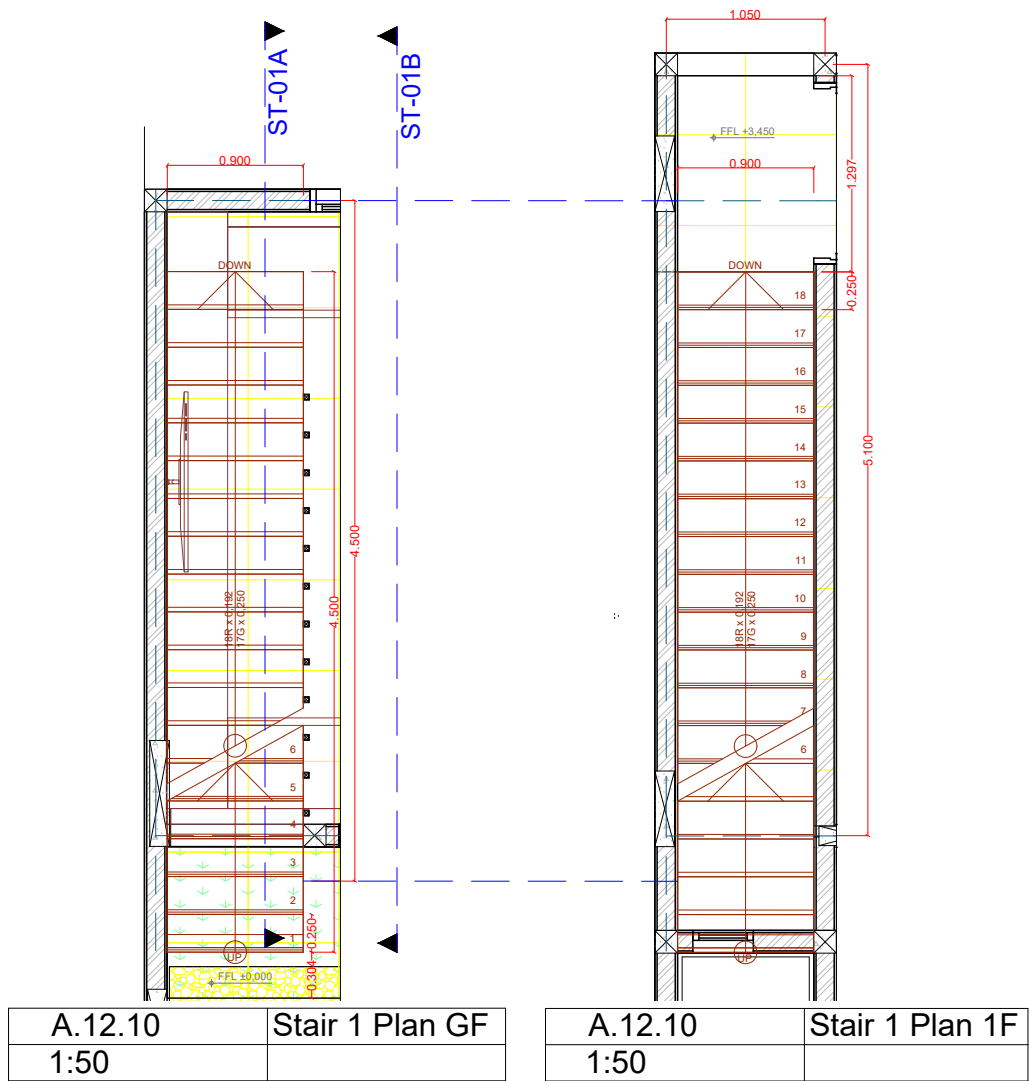

GUSSDE
Awareness Architecture
www.gussde.com

Jl Patih Nambi Gg. Pratama II No. 3
Denpasar Bali / 80116

Amanlane Villa

Mr. Rizal	
-----------	--

All representations are the property of GUSSEDE Wastubali Architecture, and may not be reproduced without written permission.

The dimensions indicated in the drawing must be cross-checked with the actual dimensions on the site. Should the dimensions deviate, the contractor shall produce shop drawings to amalgamate GUSSEDE Wastubali Architecture's design intention with the actual site dimension. No reproduction of GUSSEDE Wastubali Architecture's drawing is allowed.

The contractor should cross-checked all dimensions of fittings with those in the OMS. Any contradiction should be raised immediately.





Stair & Railing 2 Detail (V3)


A.12.11

1:50

31/08/2024


CHECKED BY	DATE
------------	------

    

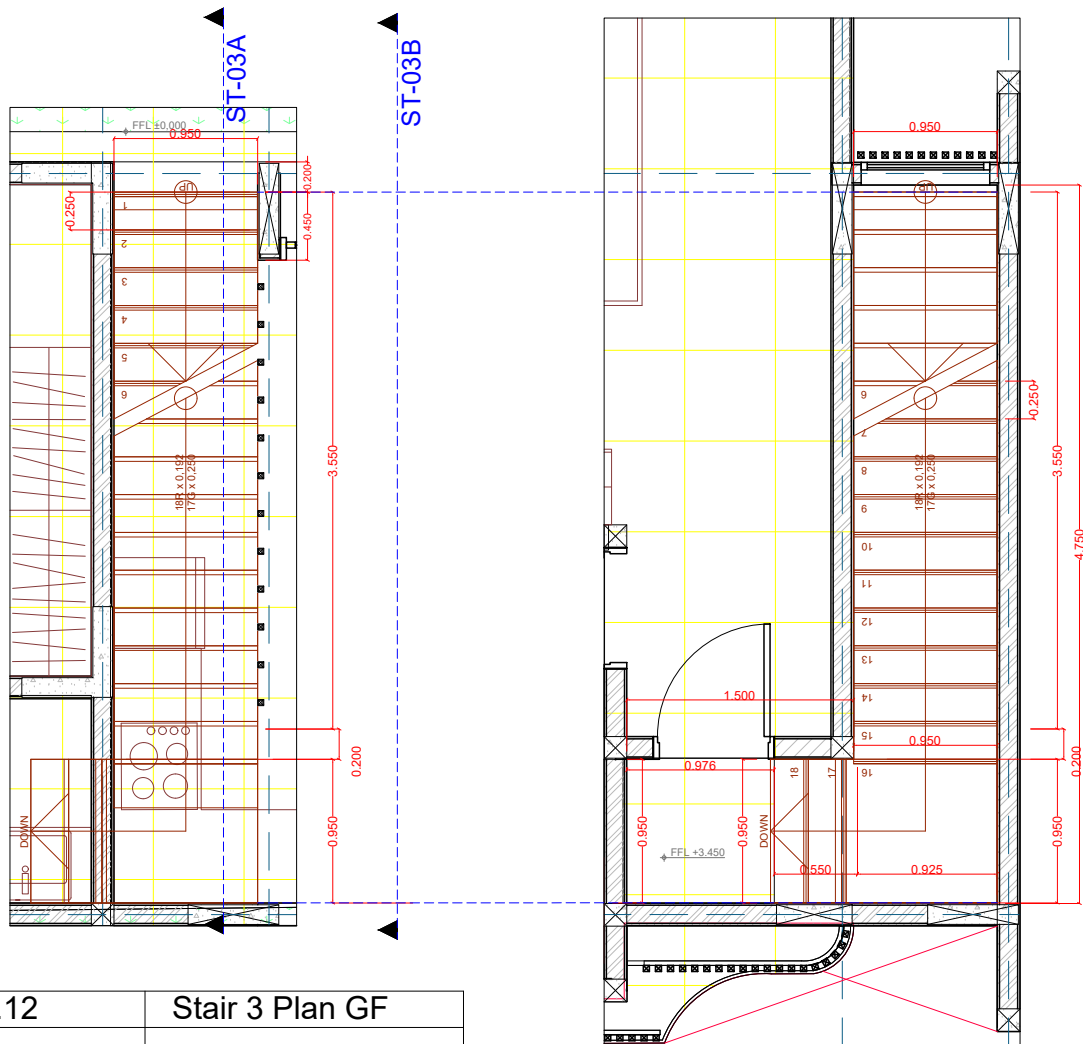


A.12.12	Stair 3 Plan GF
1:50	

A.12.12	Stair 3 Plan 1F
1:50	

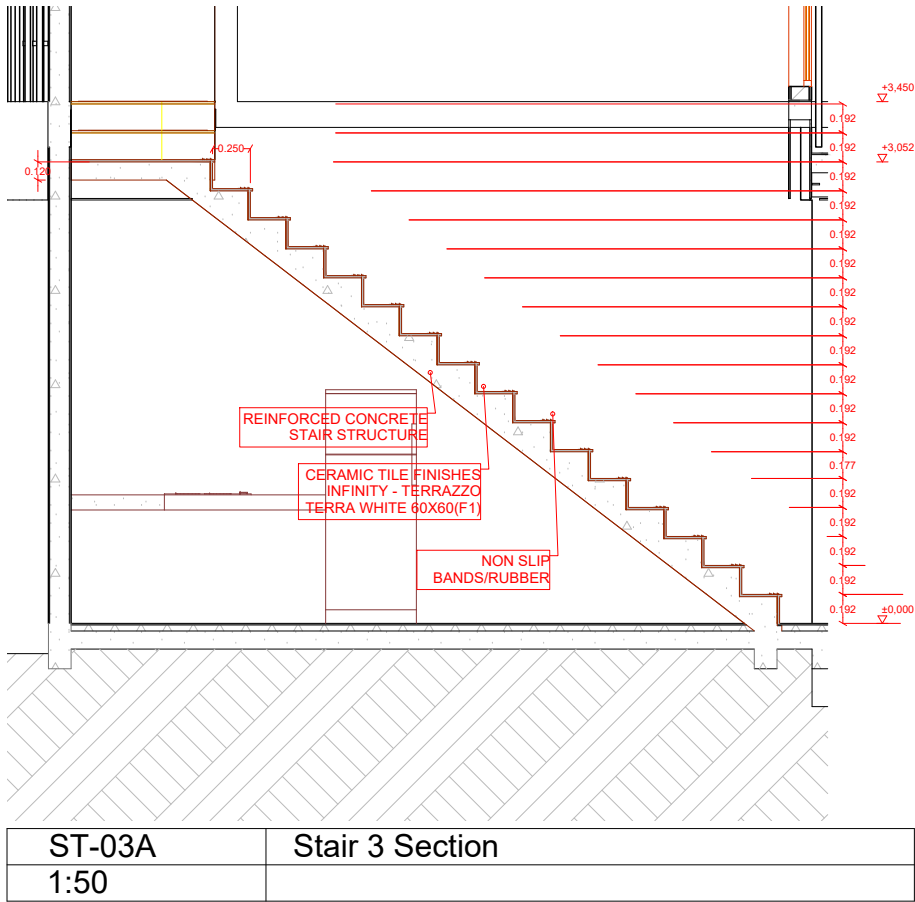

ST-03A	Stair 3 Section
1:50	

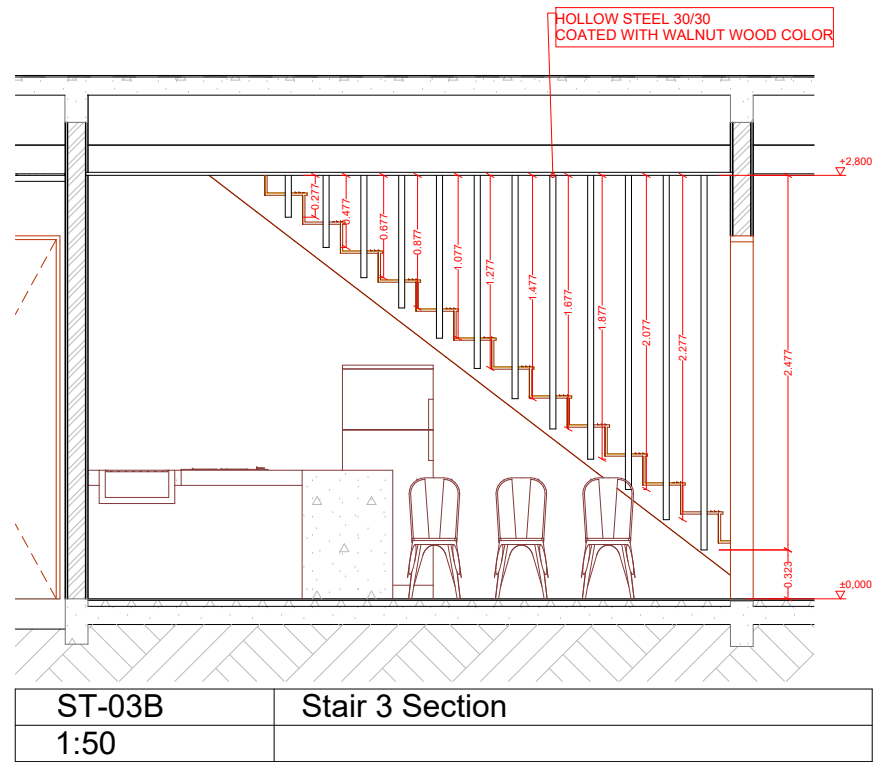

ST-03B	Stair 3 Section
1:50	

Architecture & Interior
GUSSDE
Awareness Architecture
www.gussde.com

design@gussde.com
wa +62 881 0828 81199

Jl Patih Nambi Gg. Pratama II No. 3
Denpasar Bali / 80116

PROJECT

Amanlane Villa

CLIENT

Mr. Rizal

GENERAL NOTES

All representations are the property of GUSSDE Wastubali Architecture, and may not be reproduced without written permission.
The dimensions indicated in the drawing must be cross-checked with the actual dimensions on the site. Should the dimensions deviate, the contractor shall produce shop drawings to amalgamate GUSSDE Wastubali Architecture's design intention with the actual site dimension. No reproduction of GUSSDE Wastubali Architecture's drawing is allowed.
The contractor should cross-checked all dimensions of fittings with those in the OMS. Any contradiction should be raised immediately.

DRAWING STATUS

DRAWING NAME

Stair & Railing 3 Detail (V4)

LAYOUT ID

A.12.12

DRAWING SCALE

1:50

DRAWING DATE

31/08/2024

MODIFIED BY

DATE

CHECKED BY

DATE

GUSSDE
Awareness Architecture
www.gussde.com

Jl Patih Nambi Gg. Pratama II No. 3
Denpasar Bali / 80116

Amanlane Villa

Mr. Rizal

All representations are the property of GUSSEDE Wastubali Architecture, and may not be reproduced without written permission.

The dimensions indicated in the drawing must be cross-checked with the actual dimensions on the site. Should the dimensions deviate, the contractor shall produce shop drawings to amalgamate GUSSEDE Wastubali Architecture's design intention with the actual site dimension. No reproduction of GUSSEDE Wastubali Architecture's drawing is allowed.

The contractor should cross-checked all dimensions of fittings with those in the OMS. Any contradiction should be raised immediately.

Stair & Railing 4 Detail (V5)




A.12.13


1:50

31/08/2024


DATE _____

DATE _____

   


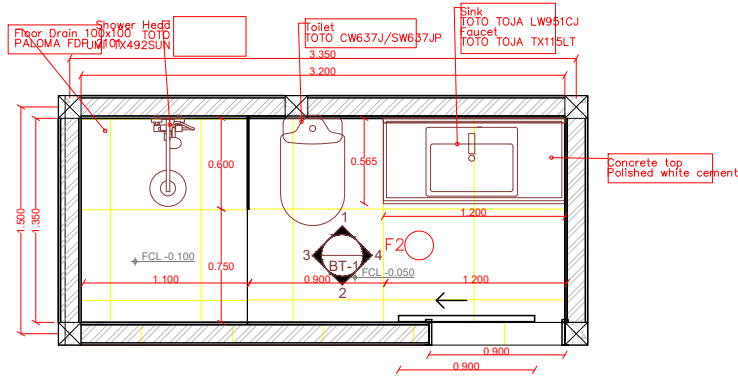


A.12.14	Bathroom 01 Plan
1:50	

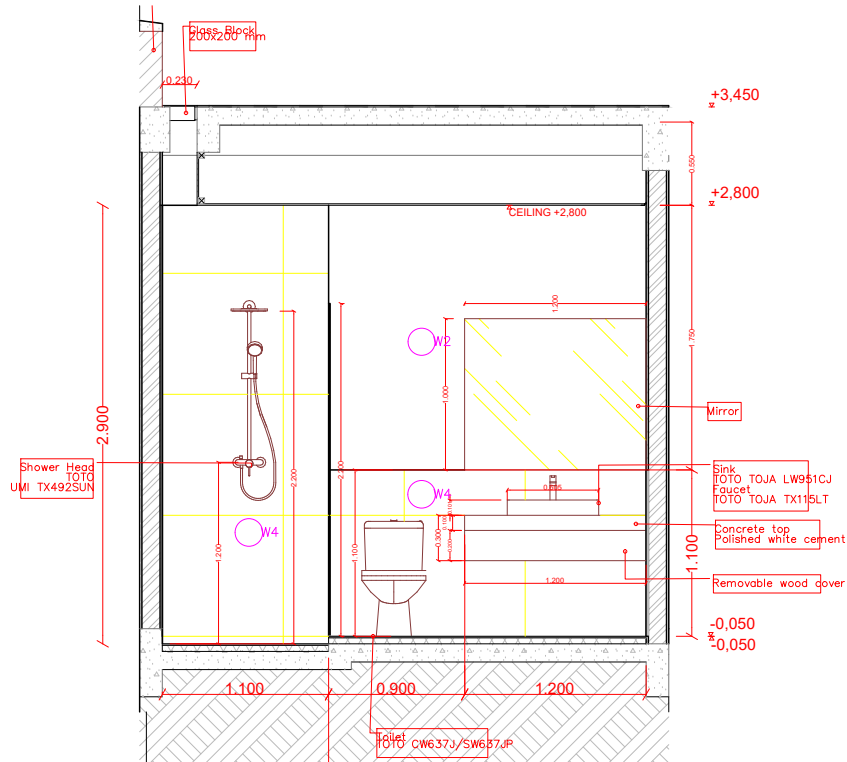


A.12.14	Bathroom 1 Section 1
1:50	

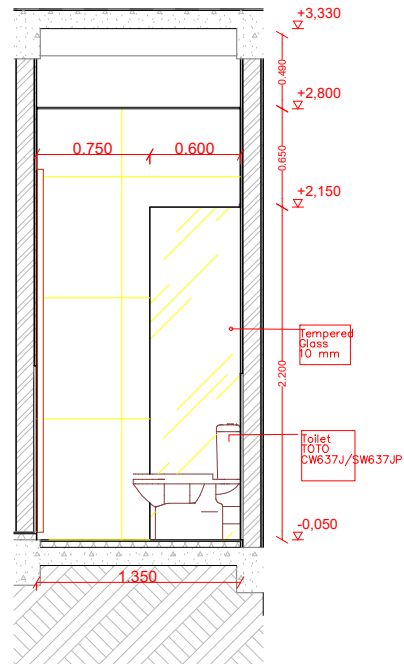

A.12.14	Bathroom 1 Section 3
1:50	

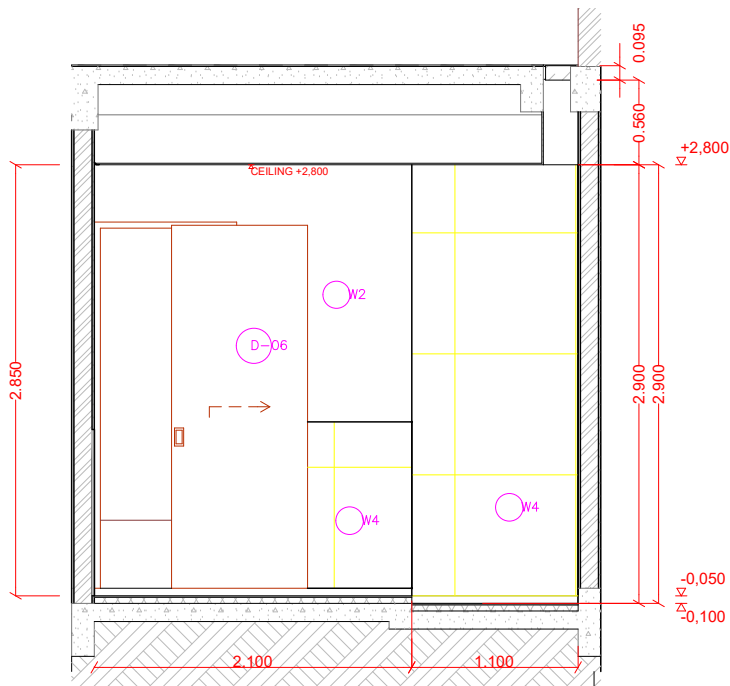

A.12.14	Bathroom 1 Section 2
1:50	

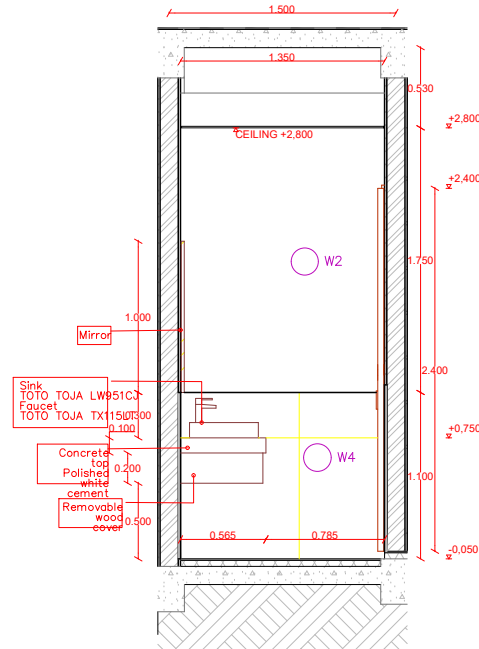

A.12.14	Bathroom 1 Section 4
1:50	

	NAME
F2	INFINITI - BALDO SLIPSTOP 60X60
W1	PENTALITE WHITE DULUX INTERIOR
W2	INFINITI - BALCENTO WHITE 80X80
C1	GYPSUM CEILING WITH OFF WHITE FINISH AND 10 MM SHADOW LINE ON EACH SIDE

Architecture & Interior
GUSSDE
Awareness Architecture
www.gussde.com

design@gussde.com
wa +62 881 0828 81199

Jl Patih Nambi Gg. Pratama II No. 3
Denpasar Bali / 80116

PROJECT

Amanlane Villa

CLIENT

Mr. Rizal

GENERAL NOTES

All representations are the property of GUSSDE Wastubali Architecture, and may not be reproduced without written permission.
The dimensions indicated in the drawing must be cross-checked with the actual dimensions on the site. Should the dimensions deviate, the contractor shall produce shop drawings to amalgamate GUSSDE Wastubali Architecture's design intention with the actual site dimension. No reproduction of GUSSDE Wastubali Architecture's drawing is allowed.
The contractor should cross-checked all dimensions of fittings with those in the OMS. Any contradiction should be raised immediately.

DRAWING STATUS

DRAWING NAME

Bathroom 1 Detail

LAYOUT ID

A.12.14

DRAWING SCALE

1:50

DRAWING DATE


31/08/2024

MODIFIED BY


DATE

CHECKED BY


DATE

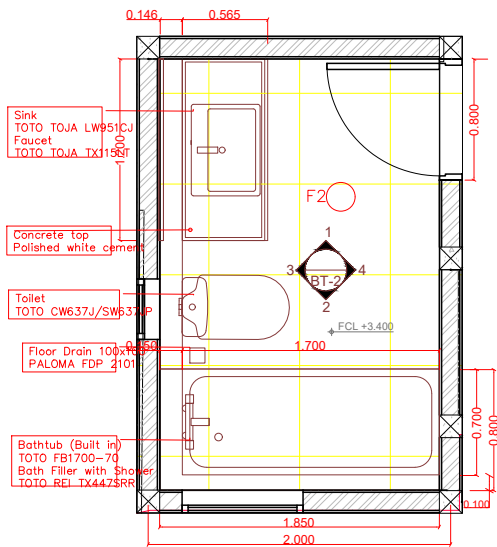


A.12.15	Bathroom 2 Plan
1:50	

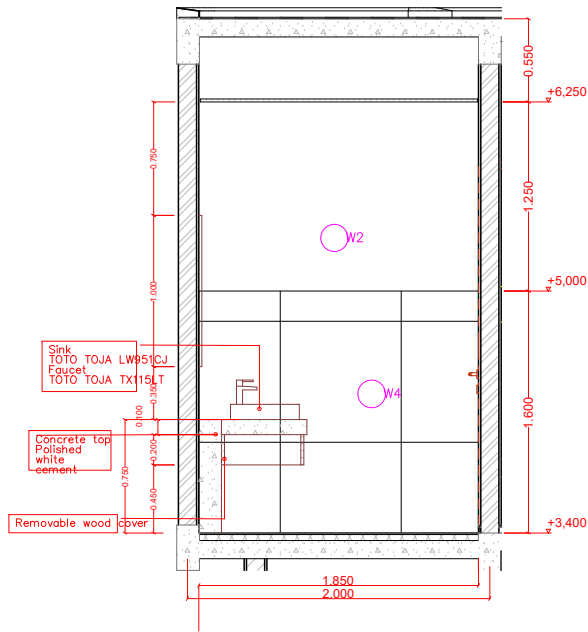


A.12.15	Bathroom 2 Section 1
1:50	

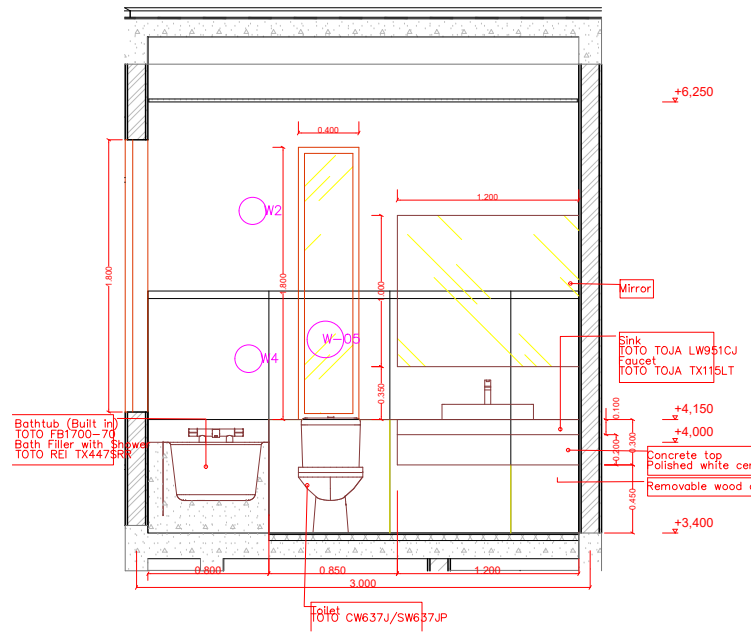

A.12.15	Bathroom 2 Section 3
1:50	

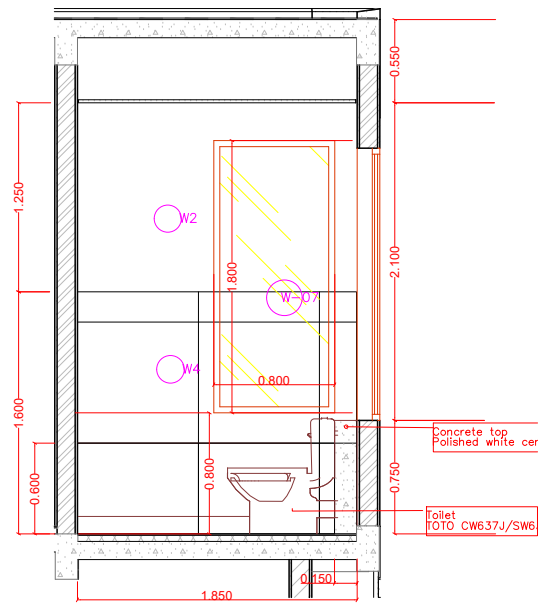

A.12.15	Bathroom 2 Section 2
1:50	

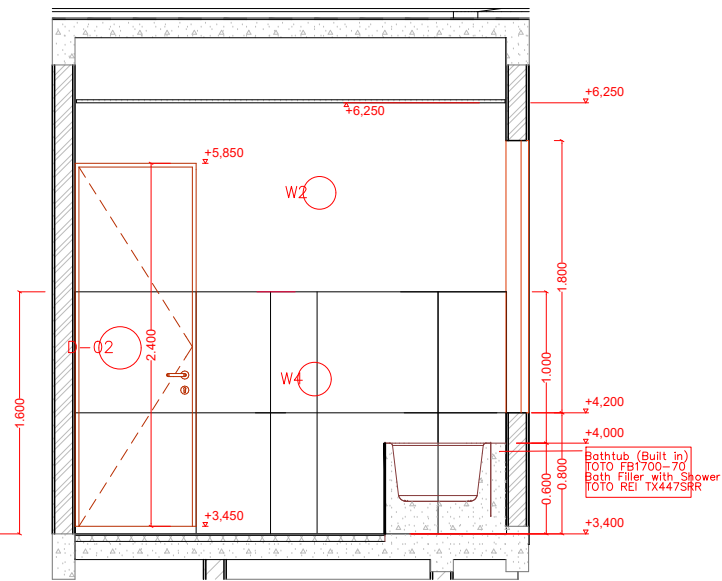

A.12.15	Bathroom 2 Section 4
1:50	

	NAME
F2	INFINITI - BALDO SLIPSTOP 60X60
W1	PENTALITE WHITE DULUX INTERIOR
W2	INFINITI - BALCENTO WHITE 80X80
C1	GYPSUM CEILING WITH OFF WHITE FINISH AND 10 MM SHADOW LINE ON EACH SIDE

Architecture & Interior
GUSSDE
Awareness Architecture
www.gussde.com

design@gussde.com
wa +62 881 0828 81199

Jl Patih Nambi Gg. Pratama II No. 3
Denpasar Bali / 80116

PROJECT

Amanlane Villa

CLIENT

Mr. Rizal

GENERAL NOTES

All representations are the property of GUSSDE Wastubali Architecture, and may not be reproduced without written permission.
The dimensions indicated in the drawing must be cross-checked with the actual dimensions on the site. Should the dimensions deviate, the contractor shall produce shop drawings to amalgamate GUSSDE Wastubali Architecture's design intention with the actual site dimension. No reproduction of GUSSDE Wastubali Architecture's drawing is allowed.
The contractor should cross-checked all dimensions of fittings with those in the OMS. Any contradiction should be raised immediately.

DRAWING STATUS

DRAWING NAME

Bathroom 2 Detail

LAYOUT ID

A.12.15

DRAWING SCALE

1:50

DRAWING DATE


31/08/2024

MODIFIED BY


DATE

CHECKED BY


DATE

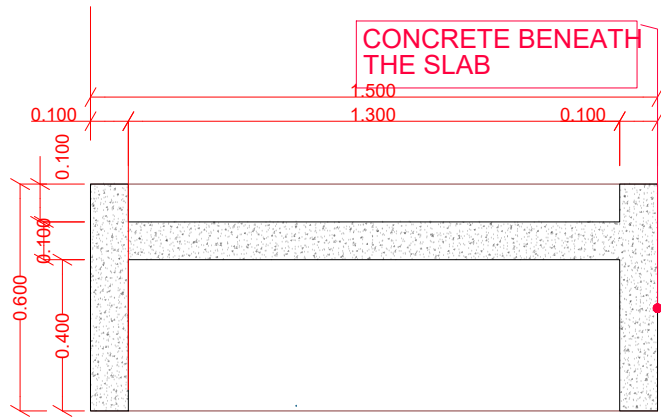


A.12.16	Kitchen Island 02 Plan
1:20	

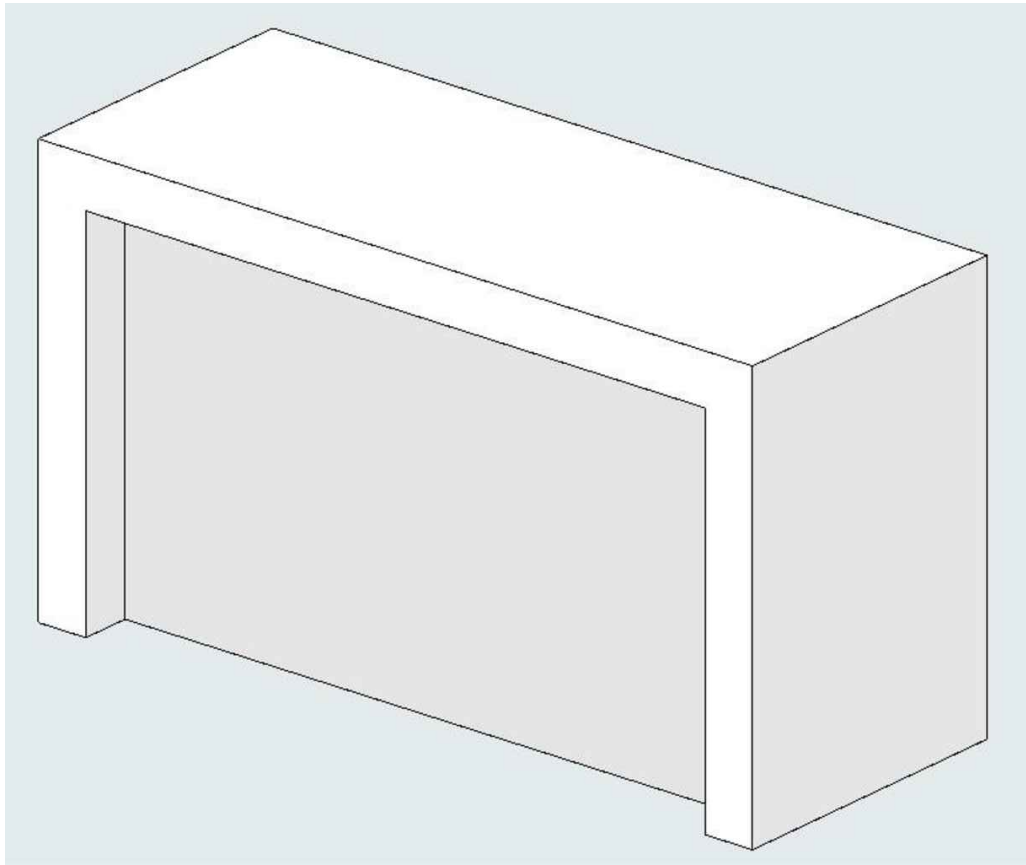

	Generic Axonometry (1)
1:200	

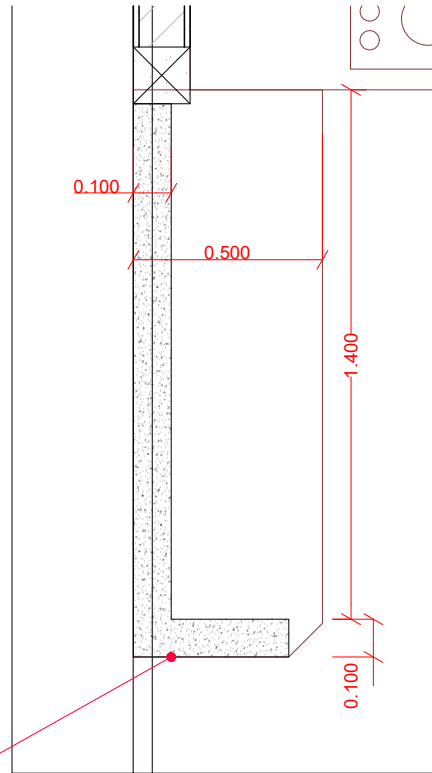

A.12.16	Kitchen Island 01 Plan
1:20	

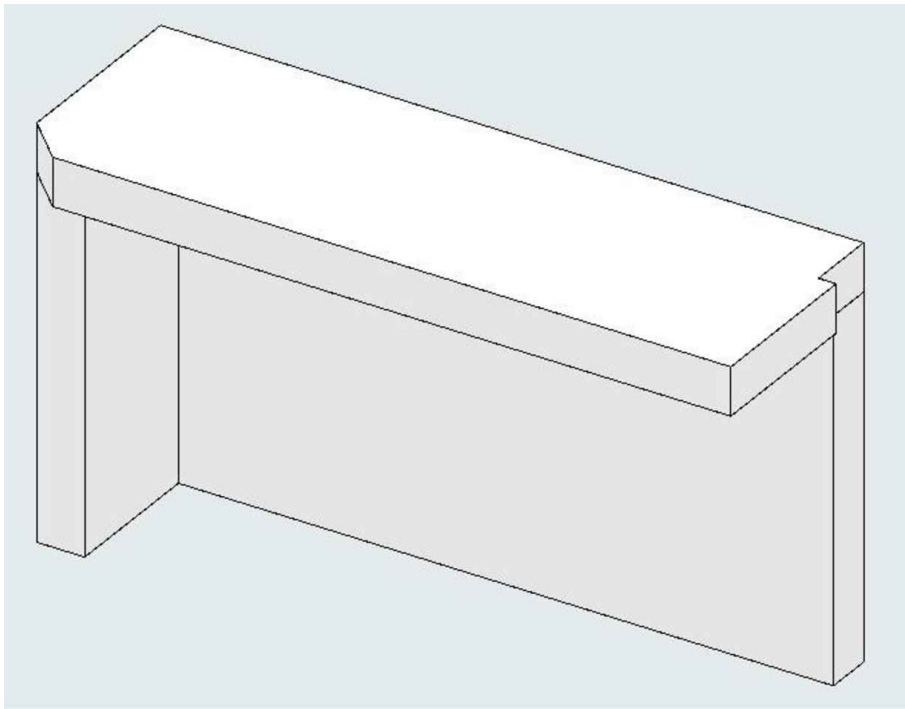

	Generic Axonometry
1:200	

PROJECT

Amanlane Villa

CLIENT

Mr. Rizal

GENERAL NOTES

All representations are the property of GUSSDE Wastubali Architecture, and may not be reproduced without written permission.
The dimensions indicated in the drawing must be cross-checked with the actual dimensions on the site. Should the dimensions deviate, the contractor shall produce shop drawings to amalgamate GUSSDE Wastubali Architecture's design intention with the actual site dimension. No reproduction of GUSSDE Wastubali Architecture's drawing is allowed.
The contractor should cross-checked all dimensions of fittings with those in the OMS. Any contradiction should be raised immediately.

DRAWING STATUS

DRAWING NAME

Kitchen Island Detail

LAYOUT ID

A.12.16

DRAWING SCALE

1:20, 1:200

DRAWING DATE


31/08/2024

MODIFIED BY


DATE

CHECKED BY


DATE

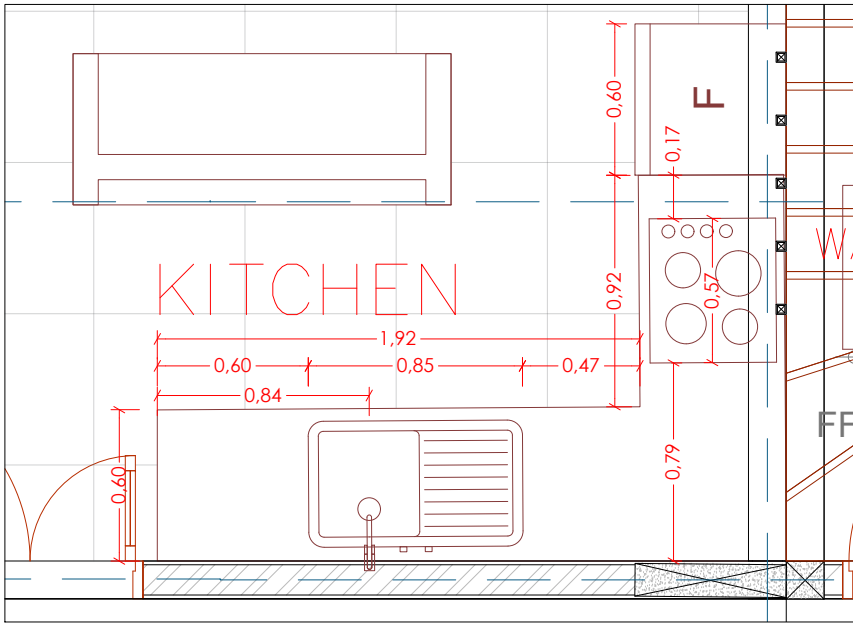


A.12.16 Kitchen Island Sink V3 Plan
1:30

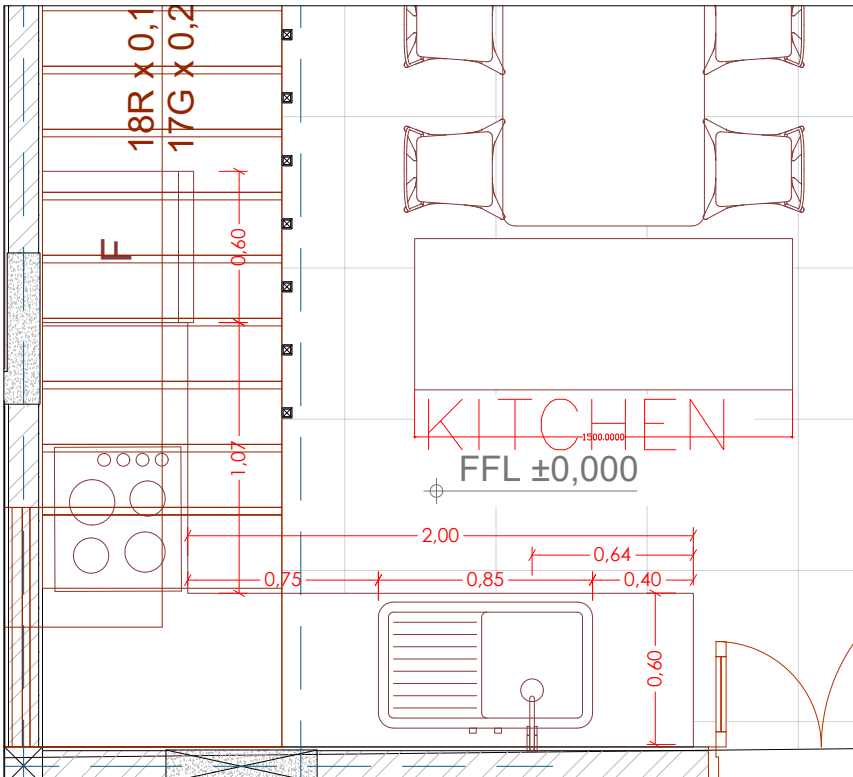

A.12.16 Kitchen Island Sink V4 Plan
1:30

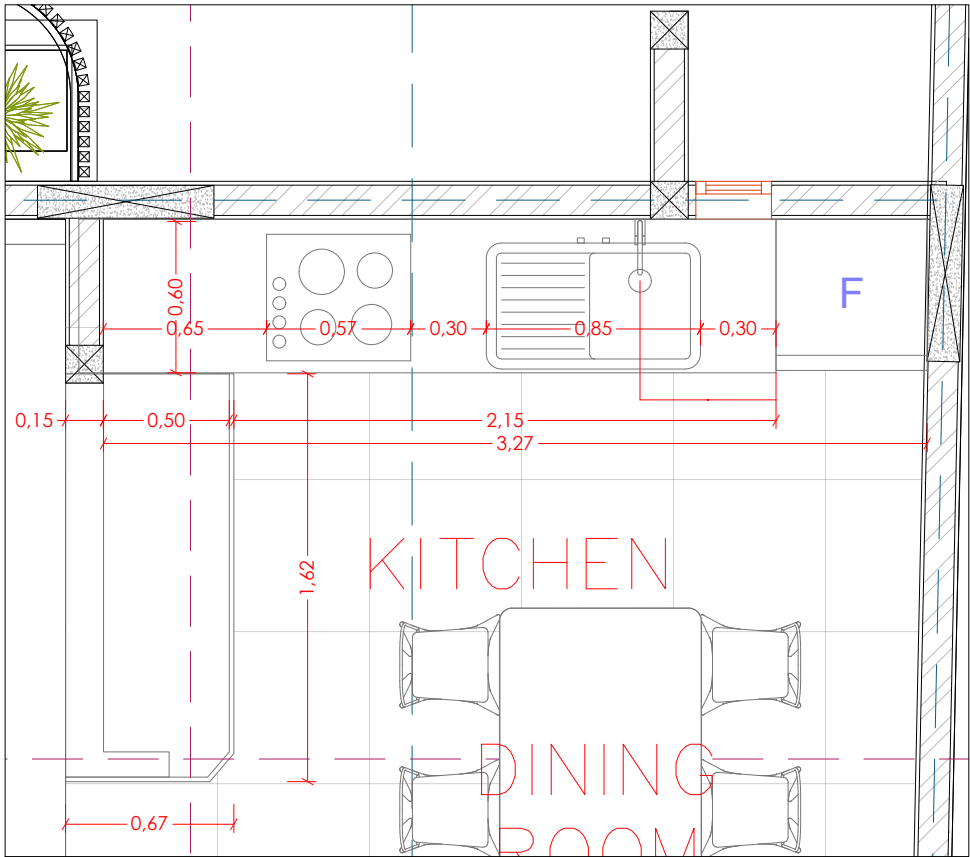

A.12.16 Kitchen Sink V1 & V2 Plan
1:30

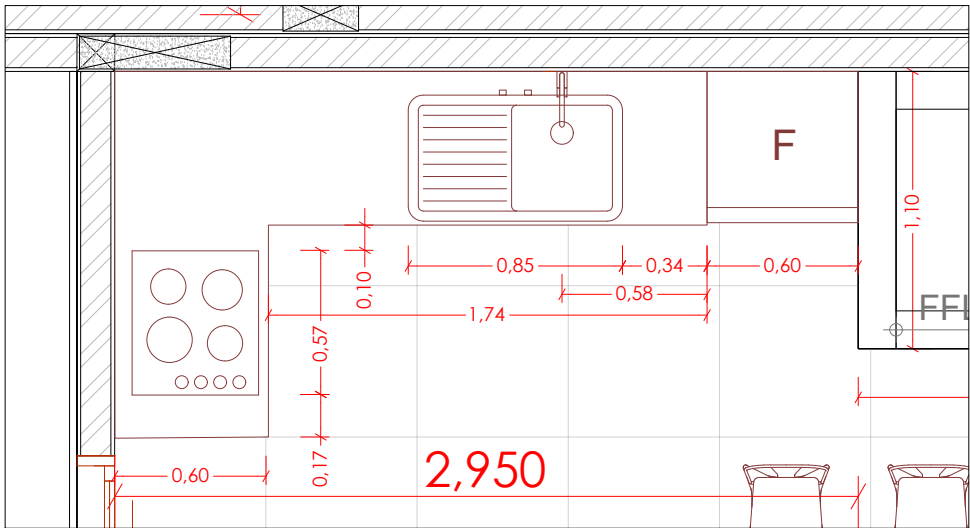

A.12.16 Kitchen Islands Sink V5 Plan
1:30

Architecture & Interior
GUSSDE
Awareness Architecture
www.gussde.com

design@gussde.com
wa +62 881 0828 81199

Jl Patih Nambi Gg. Pratama II No. 3
Denpasar Bali / 80116

PROJECT

Amanlane Villa

CLIENT

Mr. Rizal

GENERAL NOTES

All representations are the property of GUSSDE Wastubali Architecture, and may not be reproduced without written permission.
The dimensions indicated in the drawing must be cross-checked with the actual dimensions on the site. Should the dimensions deviate, the contractor shall produce shop drawings to amalgamate GUSSDE Wastubali Architecture's design intention with the actual site dimension. No reproduction of GUSSDE Wastubali Architecture's drawing is allowed.
The contractor should cross-checked all dimensions of fittings with those in the OMS. Any contradiction should be raised immediately.

DRAWING STATUS

DRAWING NAME

Kitchen Sink Detail

LAYOUT ID

A.12.17

DRAWING SCALE

1:30

DRAWING DATE

31/08/2024

MODIFIED BY

DATE

CHECKED BY

DATE